EXISTING ON ROAD CYCLE TRACK

EXISTING ON ROAD CYCLE TRACK

COOKSTOWN ROAD

EXISTING ON ROAD CYCLE TRACK

EXISTING ON ROAD CYCLE TRACK

EXISTING ON ROAD CYCLE TRACK

Luan - Domh
24 HOUR
MON - SUN

Luan - Domh
24 HOUR
MON - SUN

NO PROPOSED CONSTRUCTION WORK ON THIS SECTION
EXCEPT BUS LANE RELINING AT FIRHOUSE ROAD WEST JUNCTION

EXISTING ON ROAD CYCLE TRACK
GOES OFF ROAD AT THIS POINT

EXISTING ON ROAD CYCLE TRACK

TALLAGHT BYPASS - N81

EXISTING TOUCAN CROSSING

EXISTING ON ROAD
CYCLE TRACK

EXISTING
KERBLINE

EXISTING OFF ROAD CYCLE TRACK
GOES ON ROAD THIS POINT

EXISTING
KERBLINE

EXISTING OFF ROAD
CYCLE TRACK

EXISTING ON ROAD CYCLE TRACK
GOES OFF ROAD AT THIS POINT

CUTLINE

CUTLINE

KILINARDEN WAY

EXISTING BUS STOP TO BE
UPGRADED TO QBC STANDARD
(SHELTER, KASSELL KERBING,
HARD STANDING, ETC.)

EXISTING TOUCAN CROSSING

PROPOSED
CYC

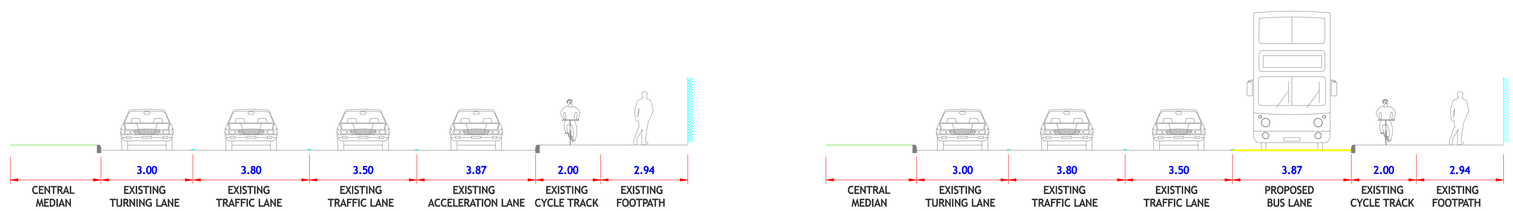

SECTION 3 - 3

PART 8 PUBLIC CONSULTATION DRAWINGS

KEY:

- PROPOSED BUS LANE
- EXISTING BUS LANE
- PROPOSED CYCLE TRACK OFF ROAD
- PROPOSED CYCLE TRACK ON ROAD
- CYCLE TRACK TO BE RELOCATED
- EXISTING CYCLE TRACK
- BUS STOP
- FOOTPATH
- CARRIAGEWAY WIDENING
- GRASS AREA
- NEW / MODIFIED ISLANDS

QUALITY BUS NETWORK PROJECT OFFICE
Oifig Thionscadal an Ghréasán Bus
Verizon BUILDING
4th Floor,
Lower Erne Street,
Dublin 2.
Tel : + 353 (1) 6860100
Fax : +353 (1) 6860127
e-mail : qbnoffice@dublincity.ie
Web : www.dublincity.ie

J. WALSH
DIRECTOR OF SERVICES, SOUTH DUBLIN COUNTY COUNCIL

A. McELLIGOTT
PROJECT MANAGER, QUALITY BUS NETWORK PROJECT OFFICE

NDP
National Development Plan 2007 - 2013

Comhairle Contae Átha Cliath Theas
South Dublin County Council

dto Dublin Transportation Office

NOTES

KEY PLAN

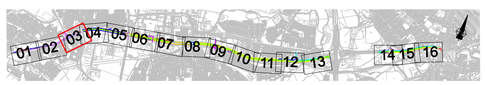

© Ordnance Survey Ireland. All rights reserved. License number 2008/10/CCMA/SDCC

No.	Revision	Date	By	Chk'd	App'd
	Stage		Date		App'd
	PRELIMINARY				
	APPROVAL				
	TENDER				
	CONSTRUCTION				

Project Title
TALLAGHT QBC ENHANCEMENTS
THE N81 - HARD SHOULDER CONVERSION

Drawing Title
PROPOSED ROAD LAYOUT

Designed:	ABK	CAD File:	T_QBN_423_DSL	Sheet	03 OF 16
Drawn:	CM	Job No:	T_QBN_423		
Checked:		Scale:	1:500 @ A1	Drawing No:	Rev:
Approved:		Date:	9 DECEMBER 2009	T-QBN-423-DSL-003	