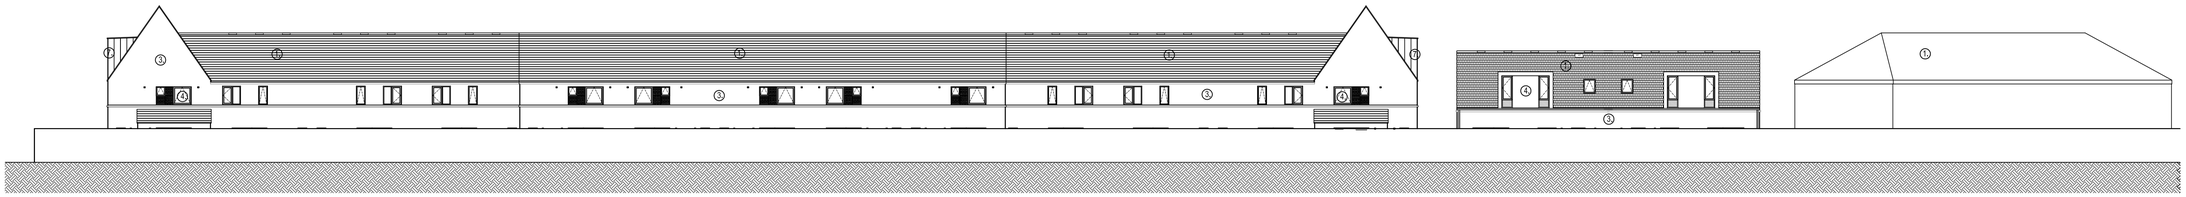

03 REAR ELEVATION FROM SCHOOL
1:200

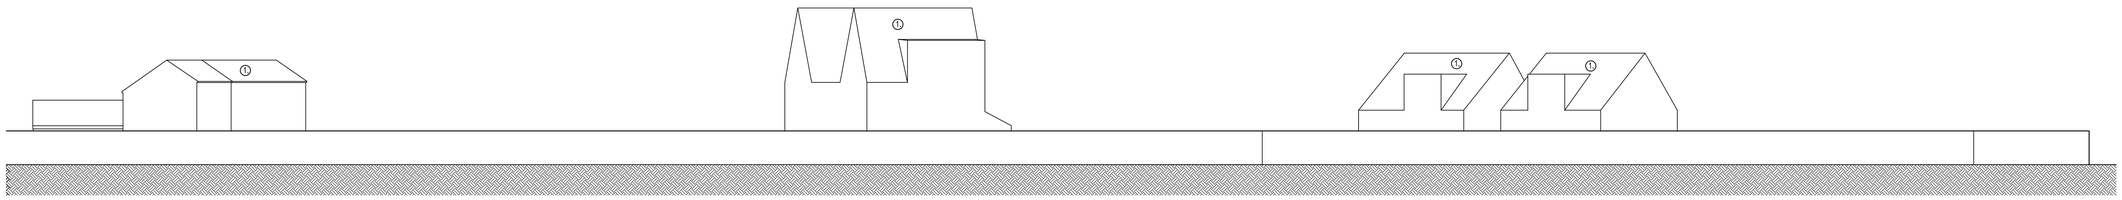

03 REAR ELEVATION FROM SCHOOL CONTINUED
1:200

03 STREET ELEVATION A-A FROM NINTH LOCK ROAD/ STREET 2
1:200

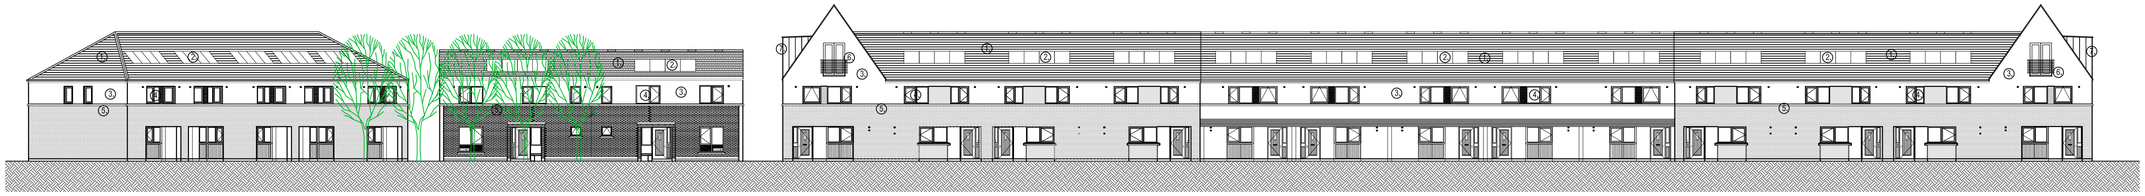

03 STREET ELEVATION B-B FROM PARK/ NEILSTOWN ROAD/ STREET 1
1:200

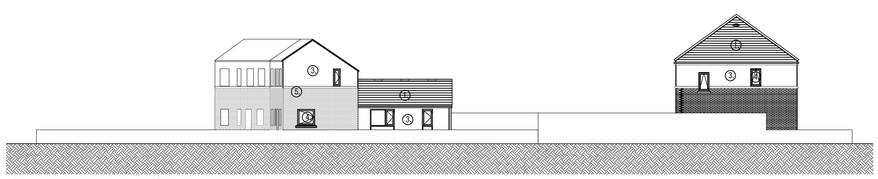

03 STREET ELEVATION C-C FROM STREET 3
1:200

LEGEND

1. CONCRETE PANTILE ROOF FINISH
2. PHOTOVOLTAIC PANELS
3. COLOUR RENDER
4. SELECTED WINDOWS/PANELS
5. SELECTED BRICKWORK
6. FIXED BALCONY
7. DORMER IN ZINC

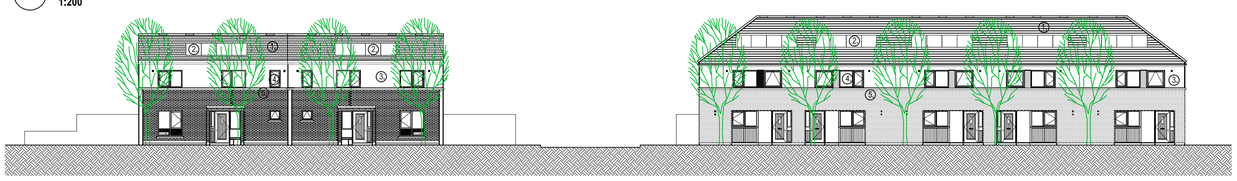

03 STREET ELEVATION D-D FROM STREET 1/ STREET 4
1:200

03 STREET ELEVATION E-E FROM STREET 3
1:200

03 KEY PLAN
1:1000

NORTH

LETT'S FIELD PART 8 2015

SHEET 03

PART 8

Comhairle Contae Átha Cliath Theas
South Dublin County Council