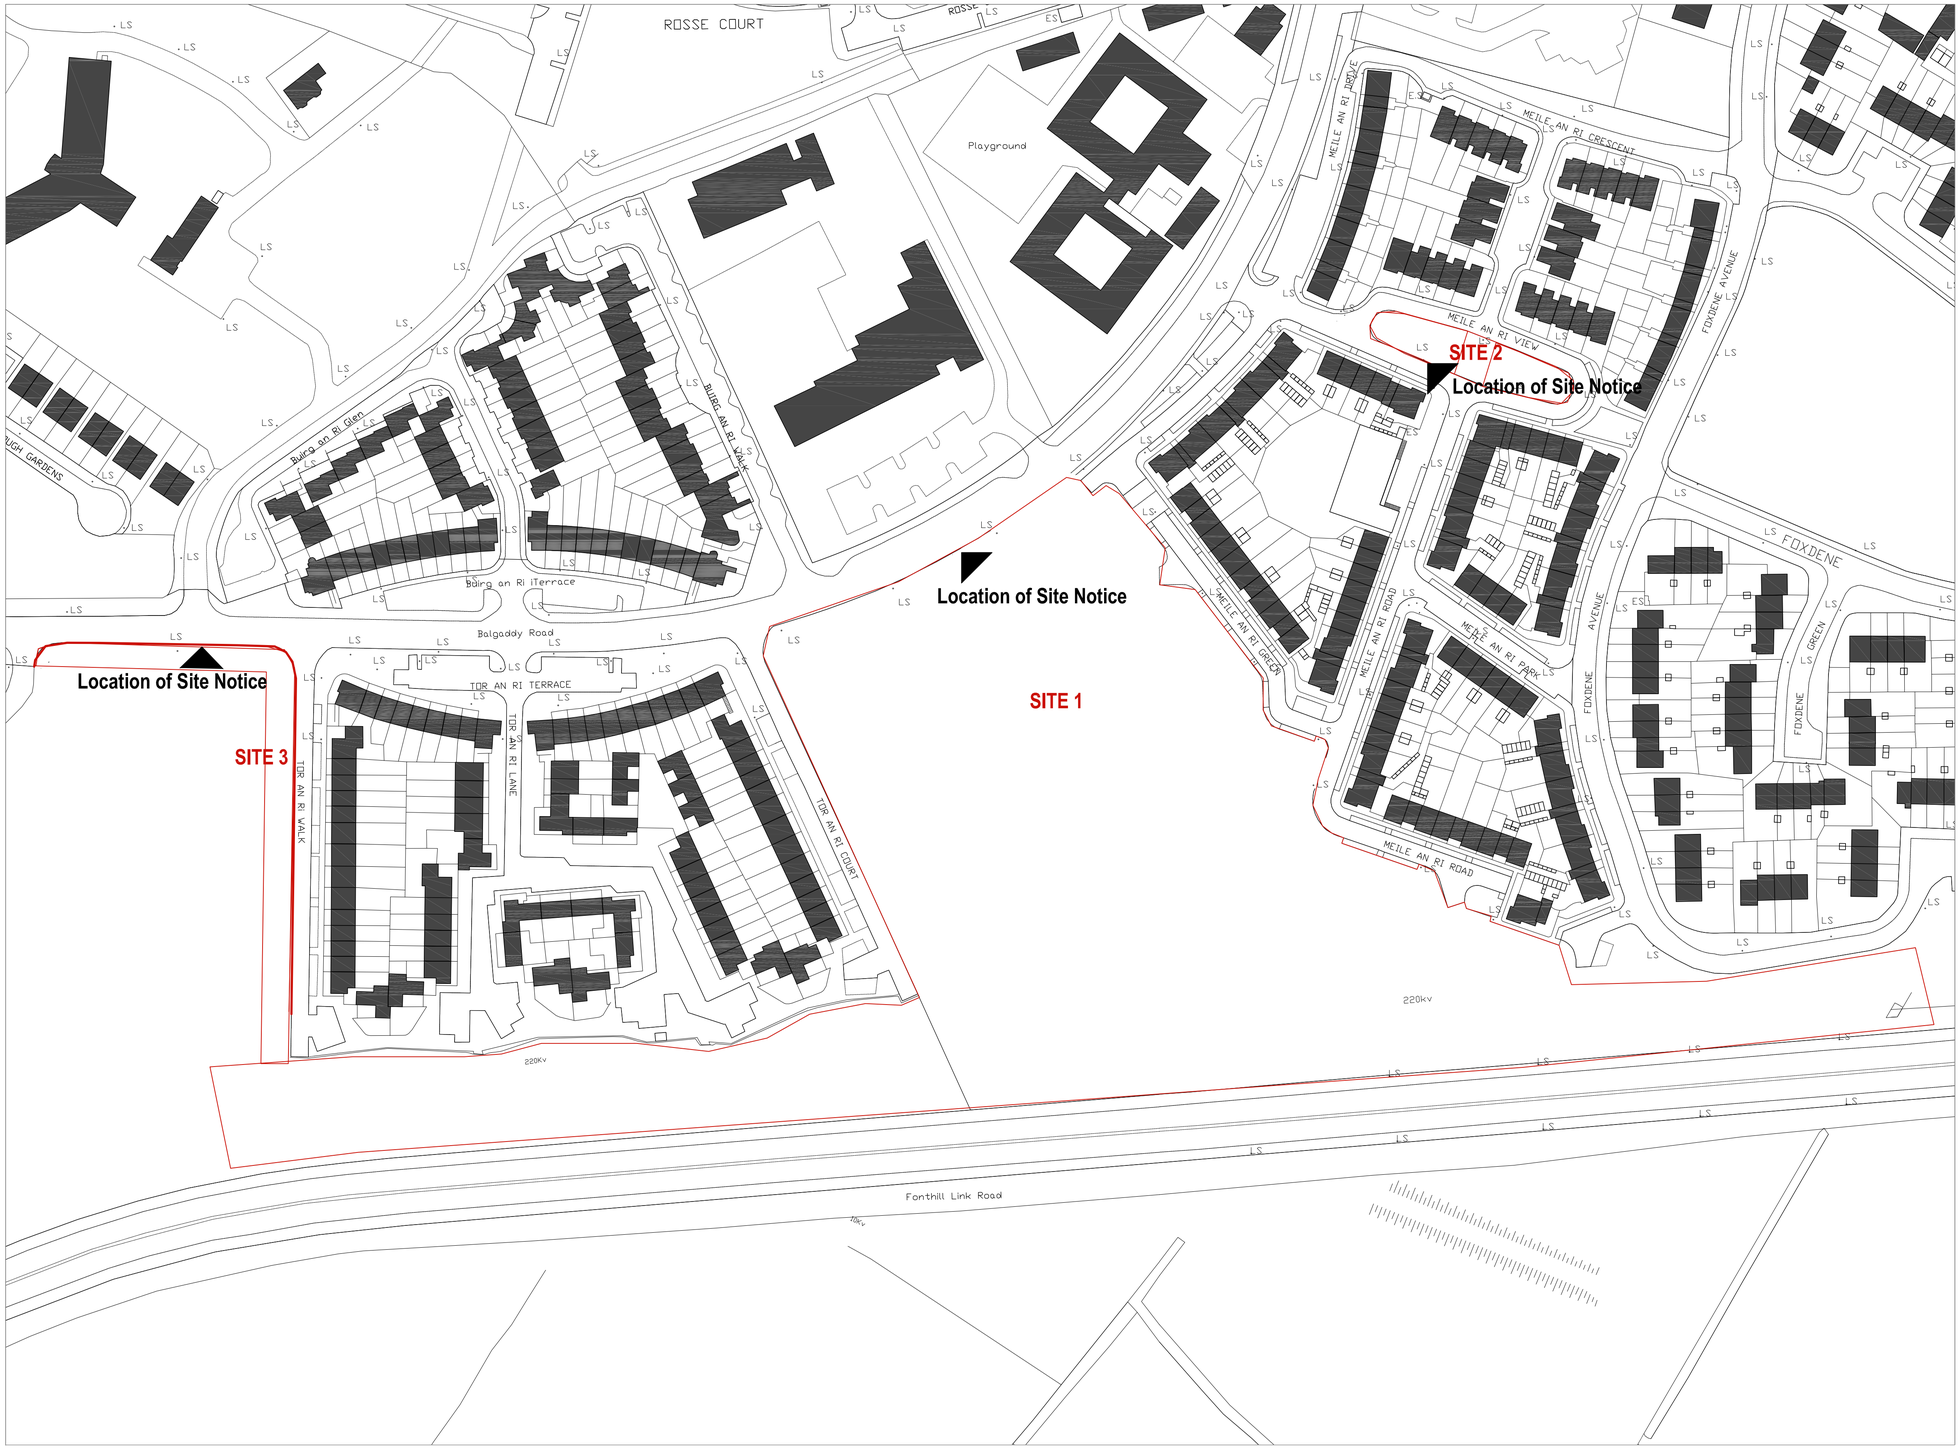

NORTH

ALL DRAWINGS ARE THE COPYRIGHT OF THE ARCHITECTS AND MAY NOT BE USED IN WHOLE OR IN PART WITHOUT THEIR EXPRESSED PERMISSION IN WRITING.
DO NOT SCALE USE WRITTEN DIMENSIONS ONLY. ALL DIMENSIONS TO BE CHECKED ON SITE BY THE CONTRACTOR AND ANY DISCREPANCIES REPORTED TO THE ARCHITECTS IMMEDIATELY.

Locations:

Site 1: The open space is located along the southern edge of Balgaddy Road. To the east lies Tor an Ri Court and the western edge is bounded by Meile an Ri Green and Meile an Ri Road. To the south lies the Fonthill Link Road.

Site 2: This oval shaped open space is located at Meile an Ri View and is surrounded by houses.

Site 3: This site is the northern edge of the open space along Balgaddy Road between Foxborough and Balgaddy.

Comhairle Contae Átha Cliath Theas
South Dublin County Council

ARCHITECTS' DEPARTMENT,
COUNTY HALL, TALLAGHT, DUBLIN 24
TEL: 01-414 9000, FAX: 01-414 9209

COUNTY ARCHITECT
EDDIE CONROY, B.Arch., M.Sc.Arch, FRIAI

Public Park and other associated landscape works at Balgaddy,

Clondalkin, Dublin 22

Scale 1:1000 **Part 8 Drawing** **July 2010**