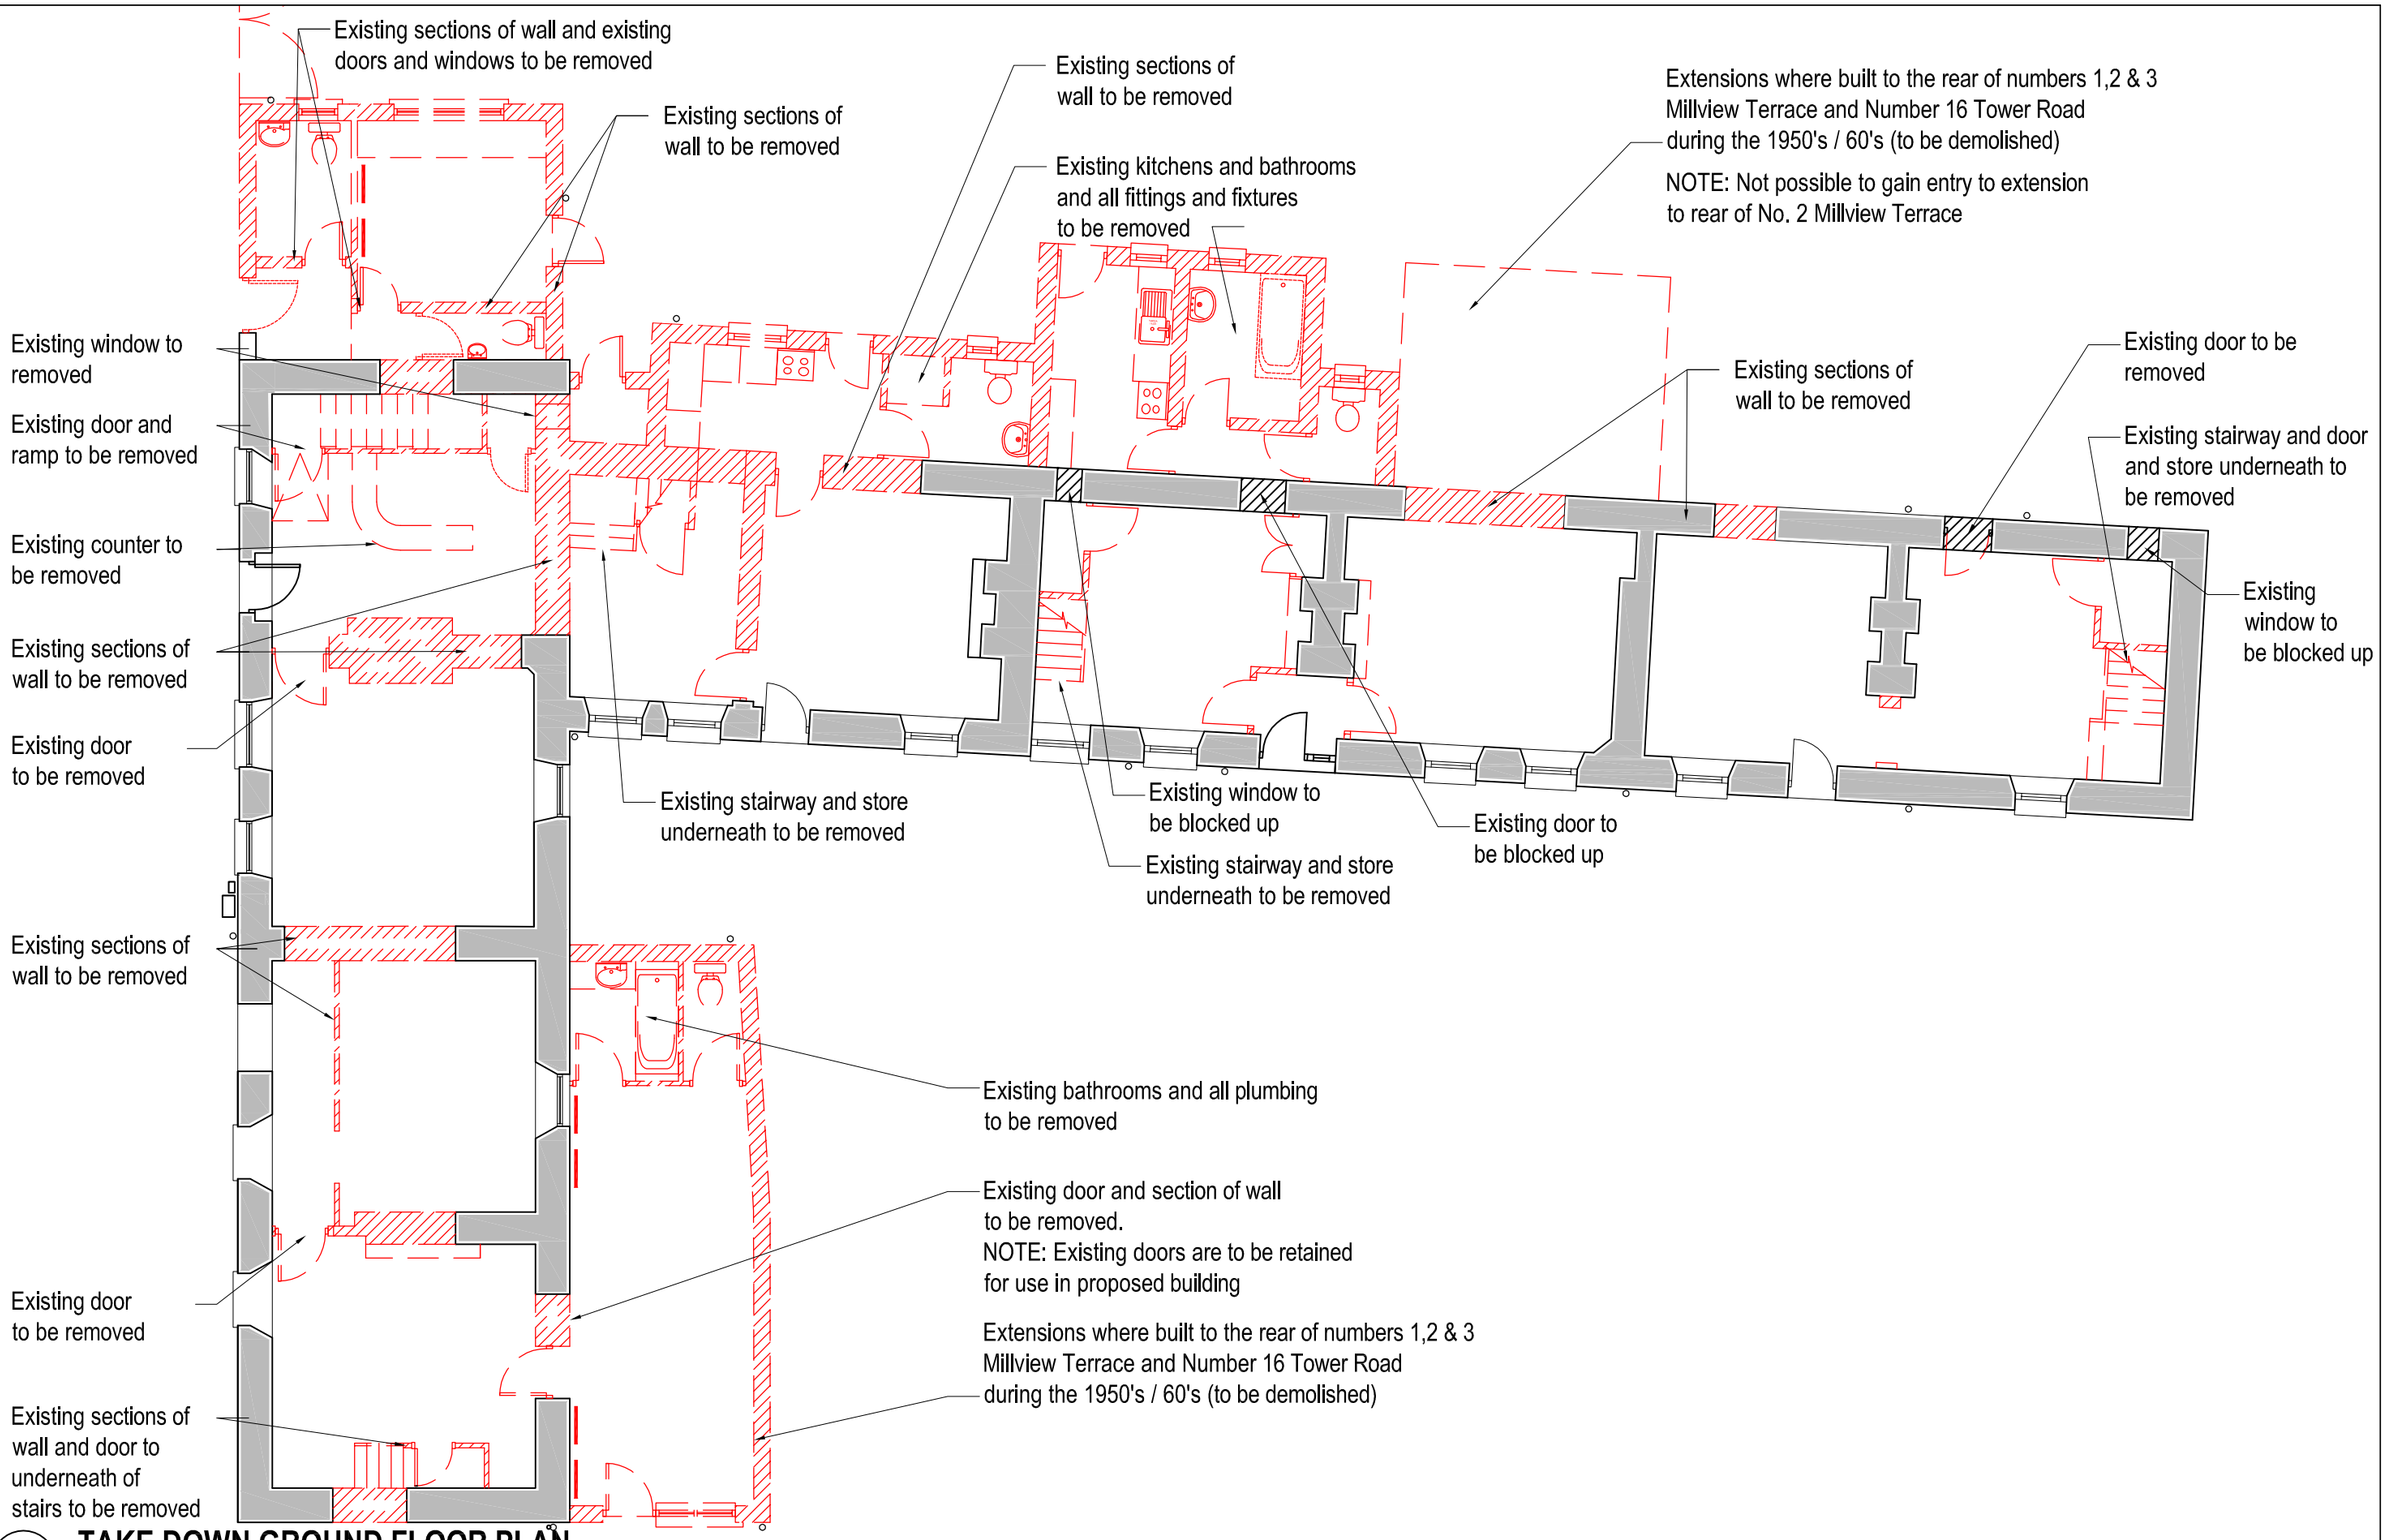

19
-

TAKE DOWN GROUND FLOOR PLAN

SCALE = 1:100 @ A3

Comhairle Contae Átha Cliath Theas
South Dublin County Council

ARCHITECTS' DEPARTMENT,
COUNTY HALL, TALLAGHT, DUBLIN 24
TEL: 01-414 9000, FAX: 01-414 9209

COUNTY ARCHITECT
EDDIE CONROY, B.Arch., M.Sc.Arch. FRIAI

No.	DATE	REVISION

SCALE:-	1:100
DATE:-	15/05/2014
DRAWN:-	CS/FOS

PROJECT TITLE:	**CLONDALKIN ROUND TOWER VISITORS' CENTRE & PUBLIC GARDEN**	DRAWING. NO:	REV.
DRAWING TITLE:	TAKE DOWN GROUND FLOOR PLAN	SK-19	
SENIOR ARCHITECT: EC	PROJECT ARCHITECT: FOS		