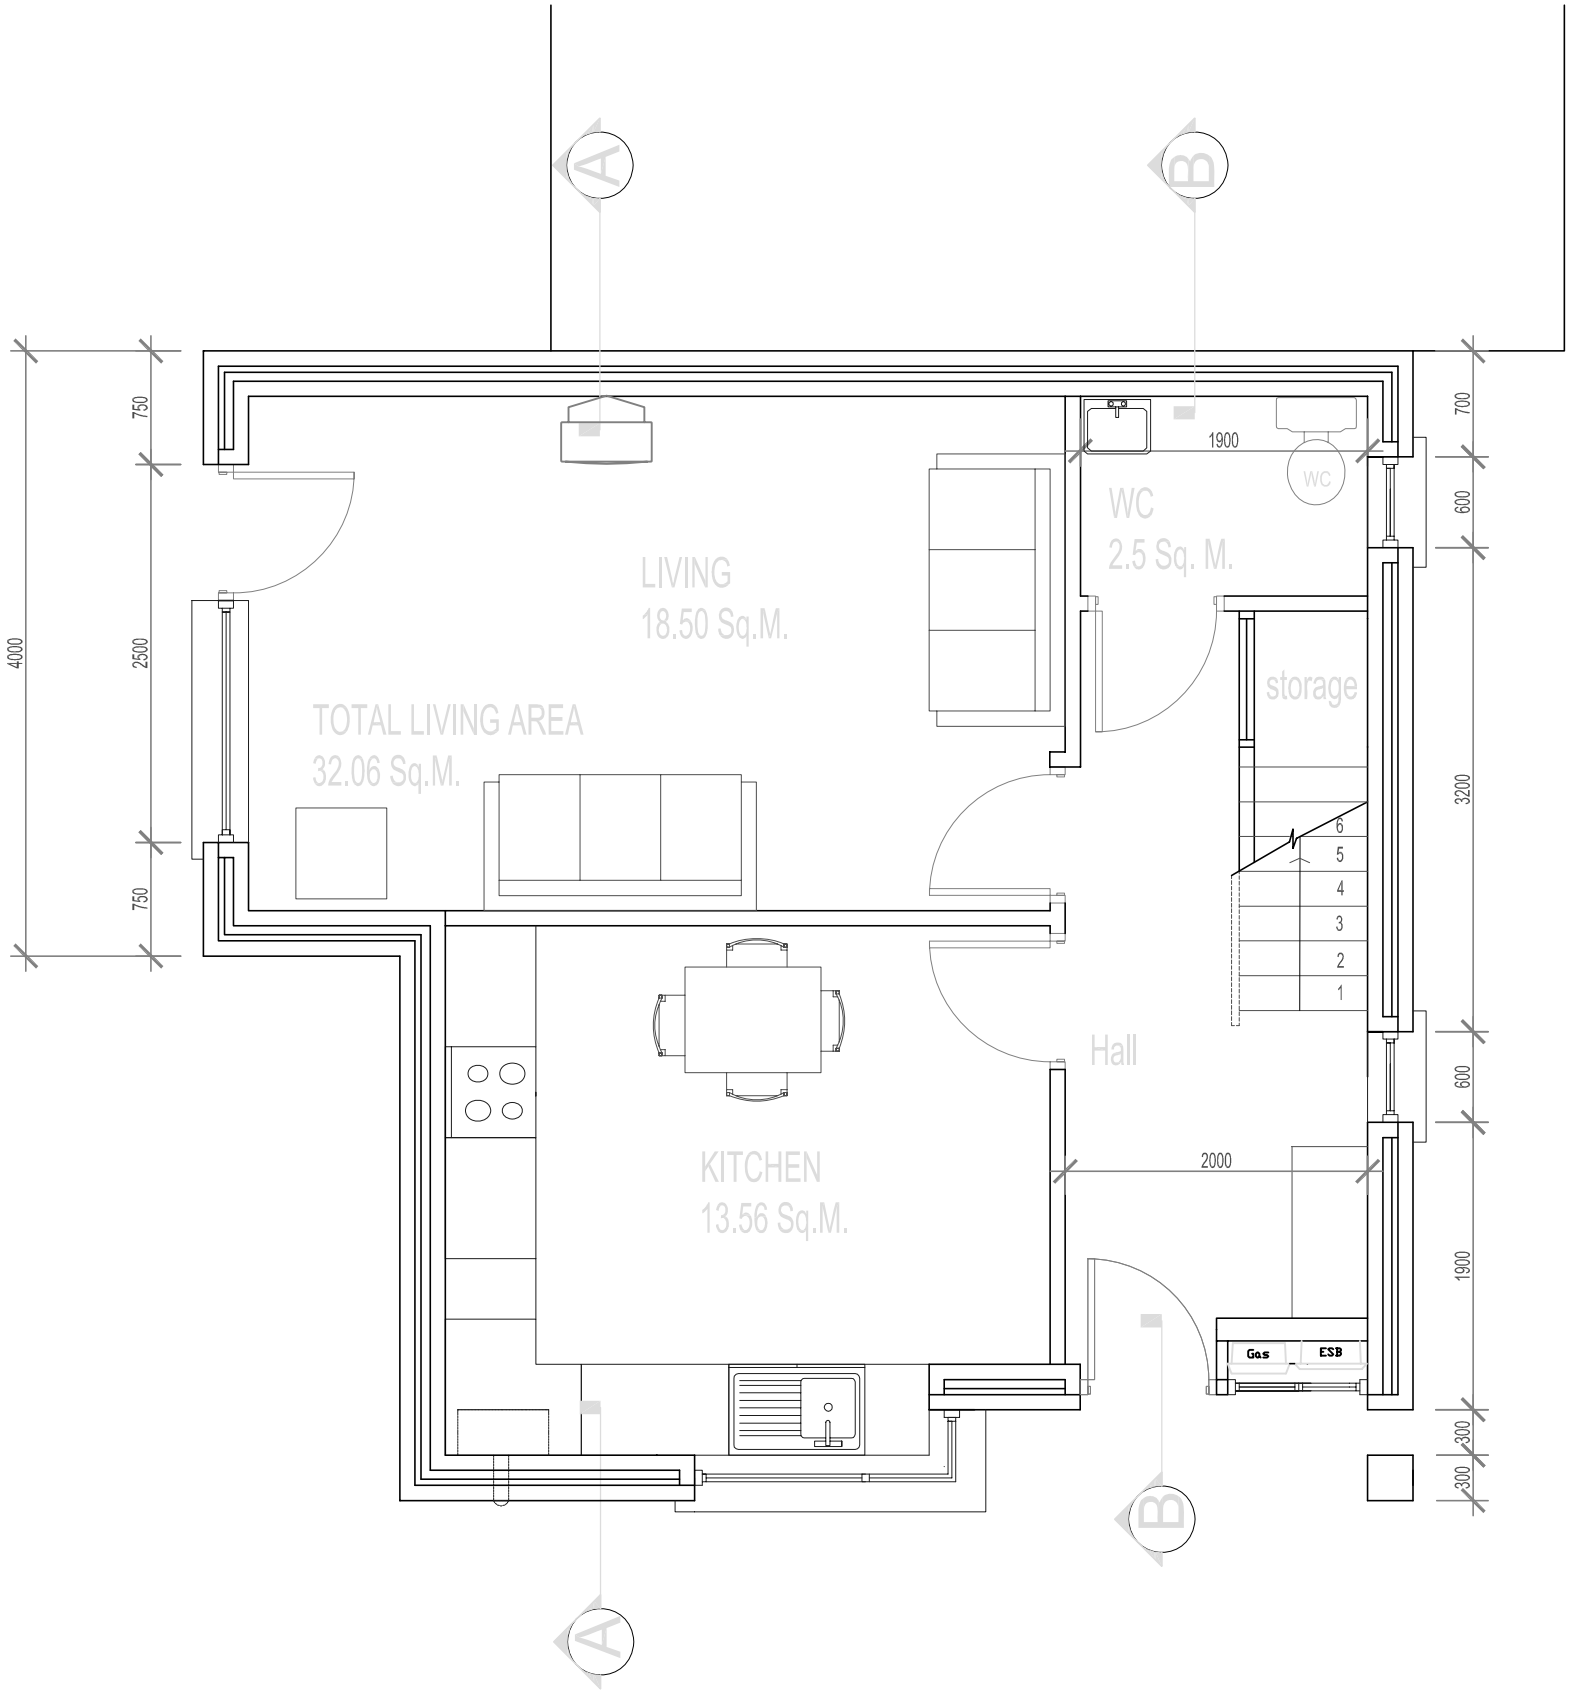

GROUND FLOOR PLAN

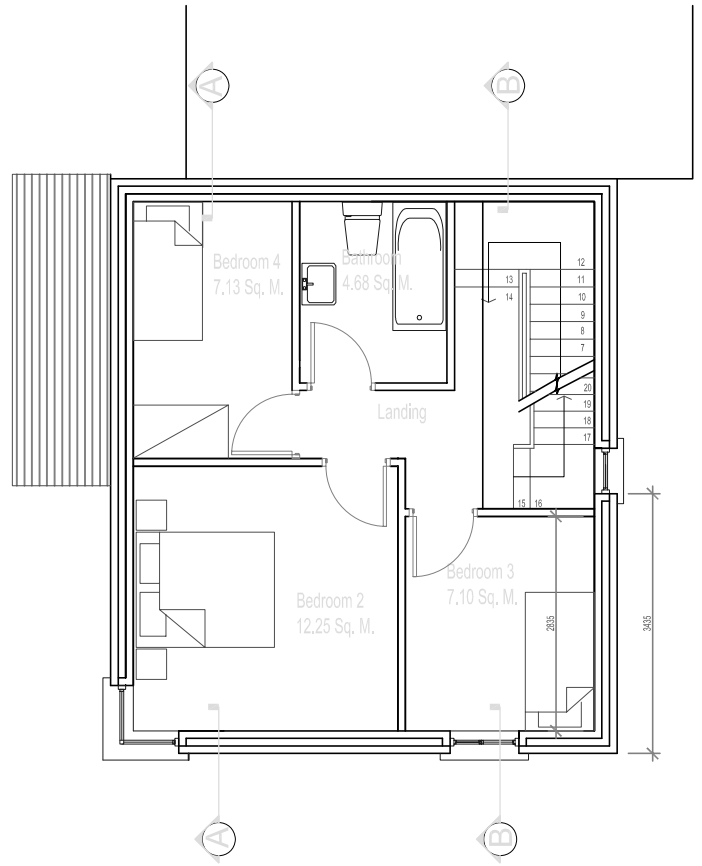

FIRST FLOOR PLAN

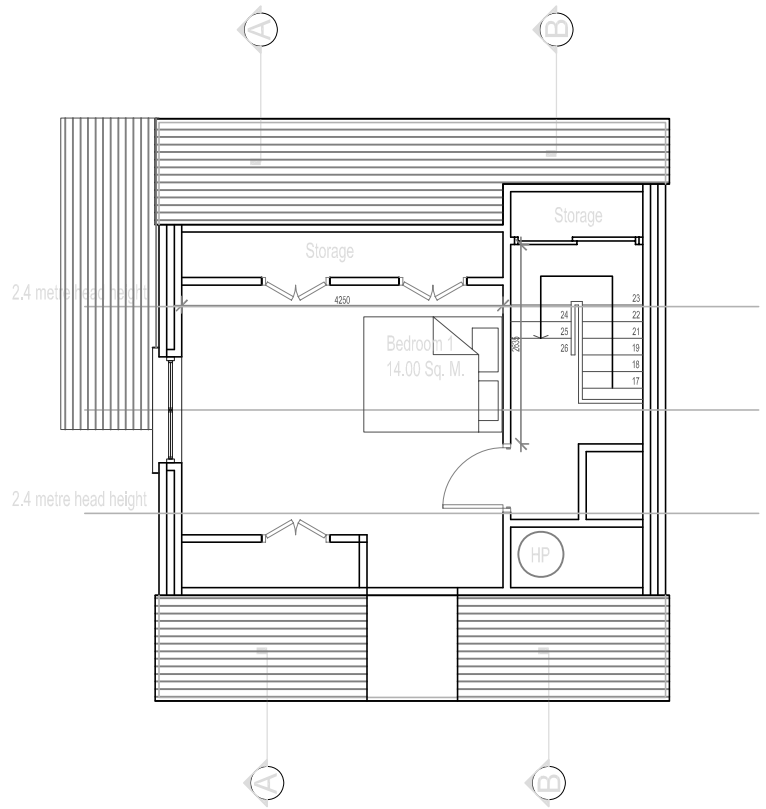

SECOND FLOOR PLAN

SOUTH DUBLIN COUNTY COUNCIL
ARCHITECTS' DEPARTMENT,
COUNTY HALL, TALLAGHT, DUBLIN 24
TEL: 01-414 9032, FAX: 01-414 9209

COUNTY ARCHITECT
EDDIE CONROY, B.Arch., M.Sc.Arch. FRIAI

No.	DATE	REVISION

SCALE:- AS SHOWN

DATE:- JULY 2007

DRAWN:- LB

PROJECT TITLE: INFILL HOUSING AT TAYLORS LANE

DRAWING TITLE: HOUSE TYPE K2 - GROUND, FIRST & SECOND FLOOR PLANS

SENIOR ARCHITECT: PATRICK DE ROE

PROJECT ARCHITECT:

DRAWING. NO: 2007-13

REV.