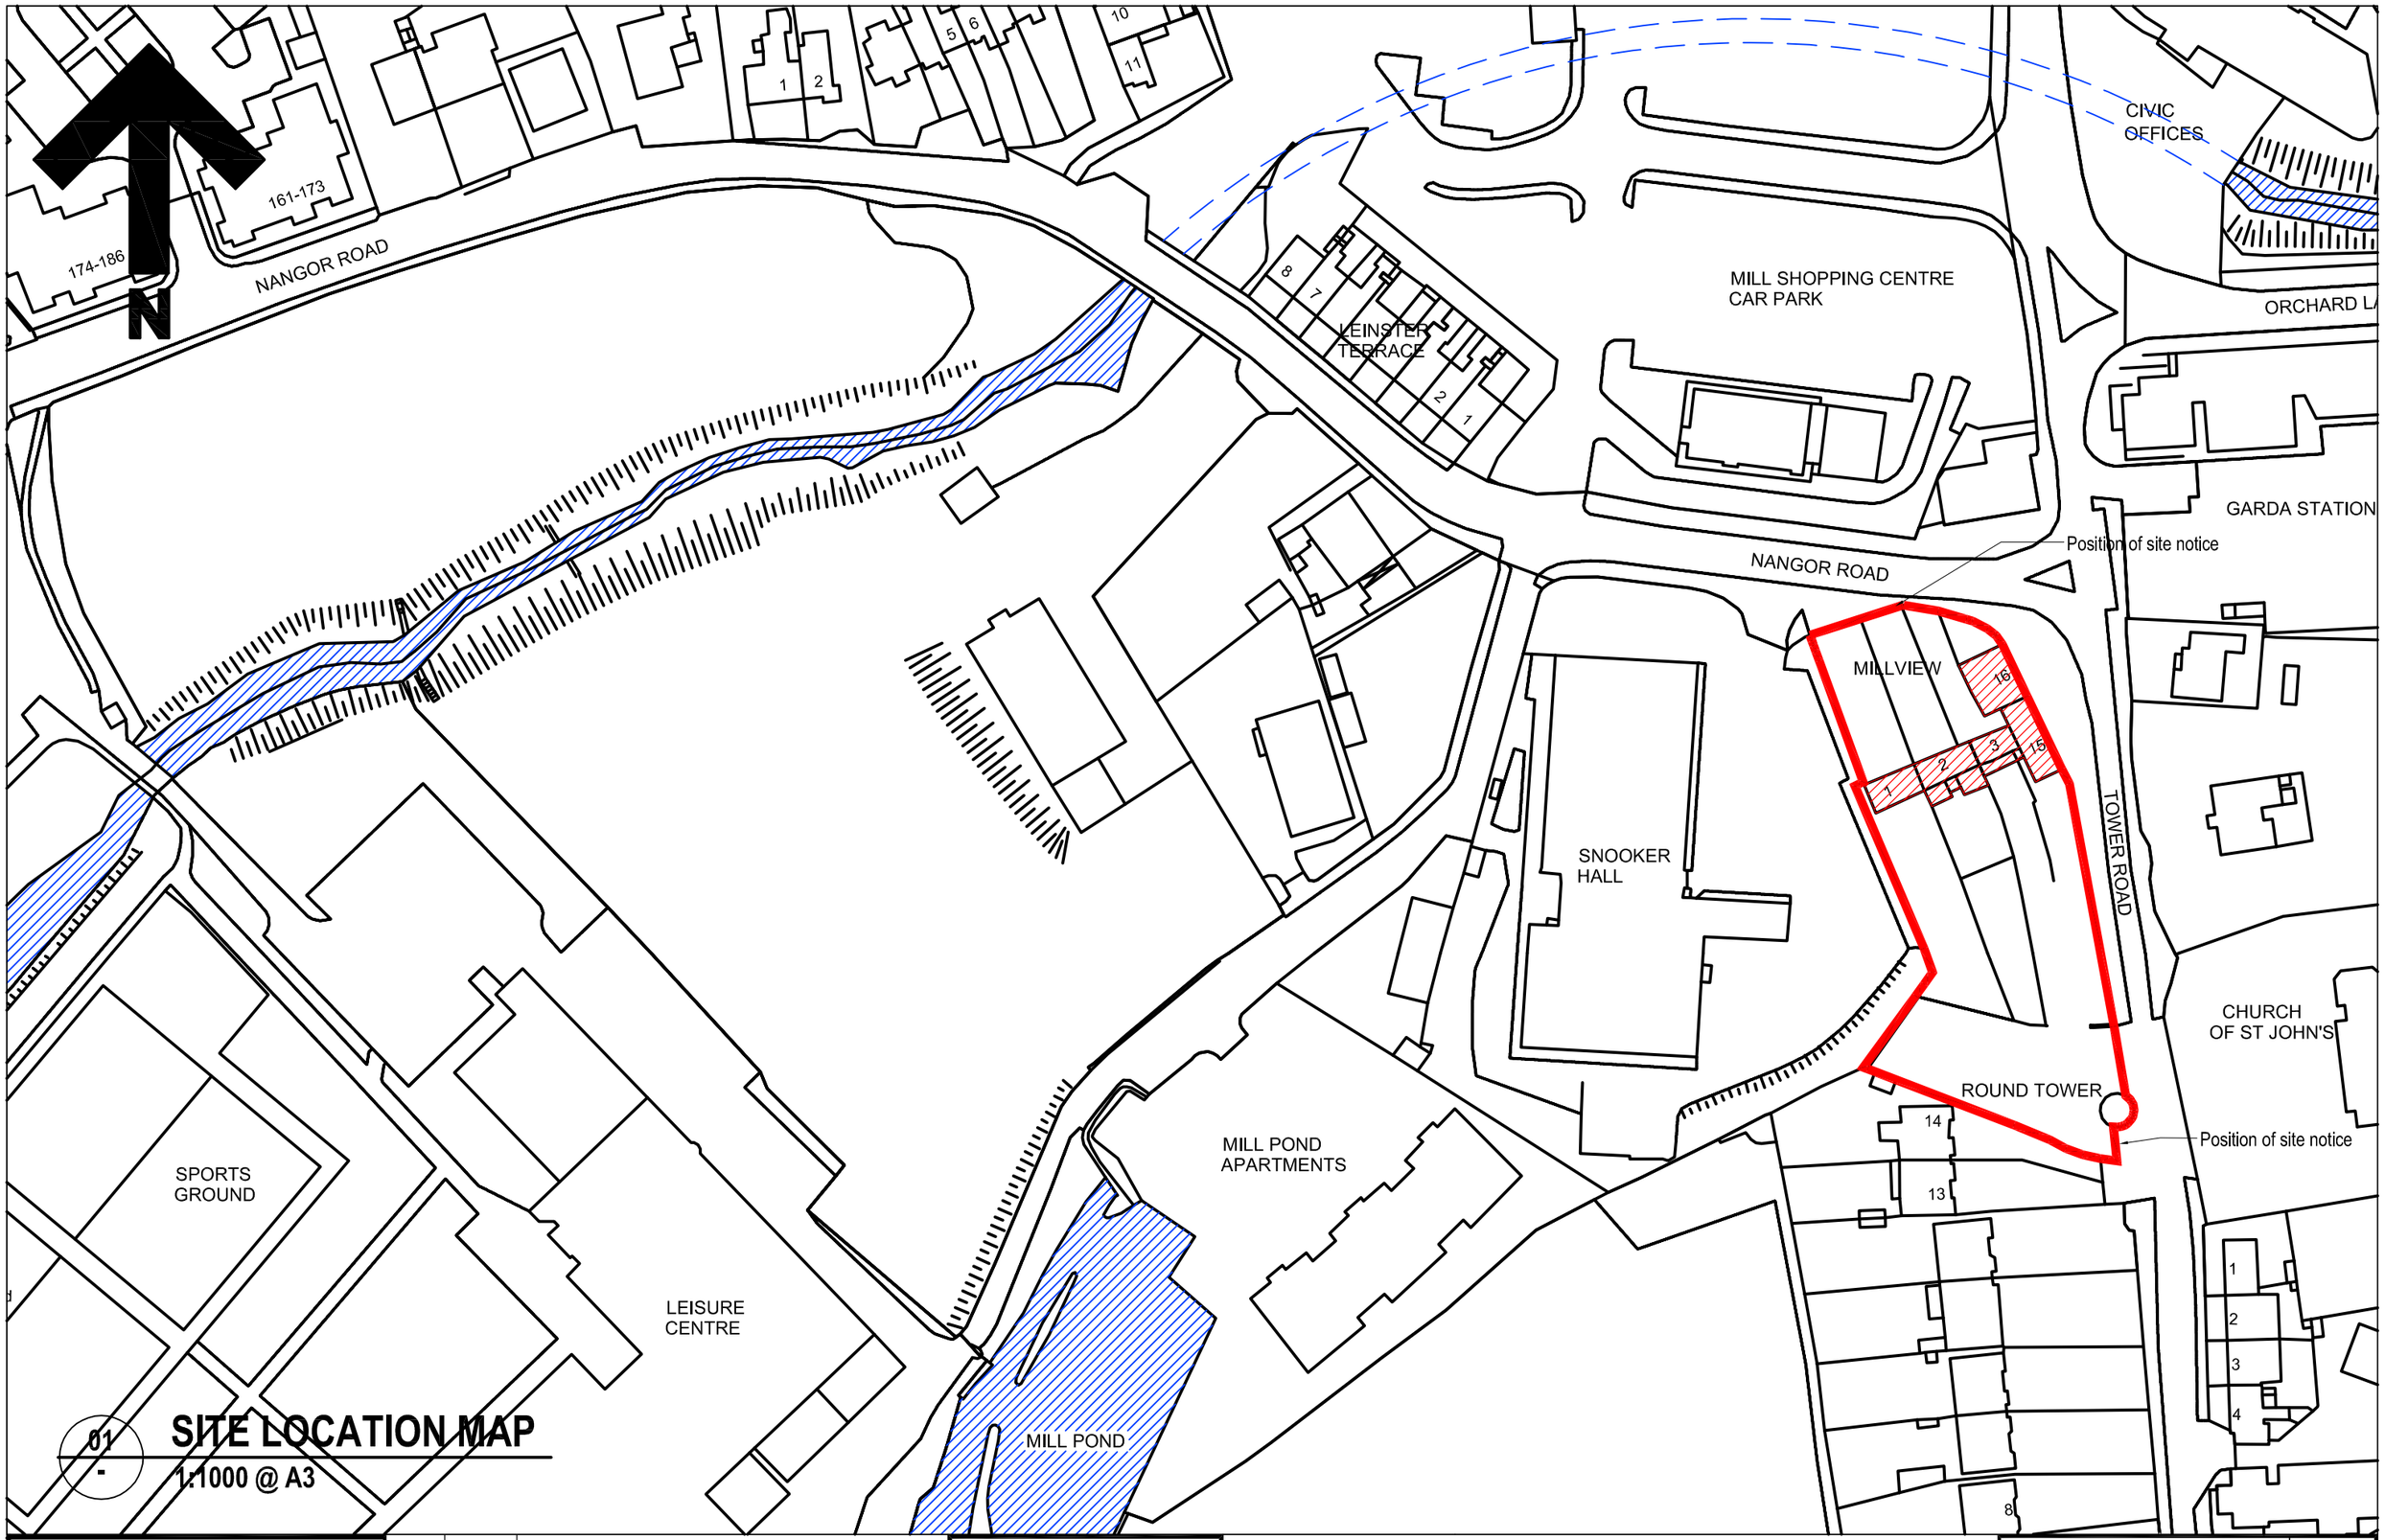

01 - **SITE LOCATION MAP**

1:1000 @ A3

Comhairle Contae Átha Cliath Theas
South Dublin County Council

ARCHITECTS' DEPARTMENT,
COUNTY HALL, TALLAGHT, DUBLIN 24
TEL: 01-414 9000, FAX: 01-414 9209

COUNTY ARCHITECT
EDDIE CONROY, B.Arch., M.Sc.Arch, FRIAI

No.	DATE	REVISION

SCALE:-	1:1000
DATE:-	15/05/2014
DRAWN:-	CS/FOS

PROJECT TITLE:	CLONDALKIN ROUND TOWER VISITORS' CENTRE & PUBLIC GARDEN
DRAWING TITLE:	SITE LOCATION MAP
SENIOR ARCHITECT:	EC
PROJECT ARCHITECT:	FOS

DRAWING. NO: SK-01

REV.