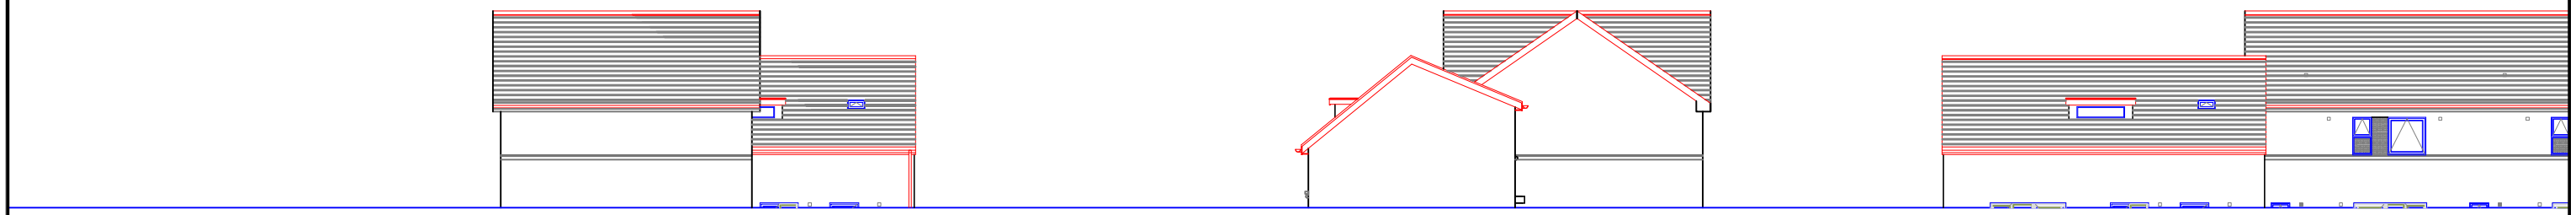

EAST ELEVATION - from adjacent lands - from Watery Lane end.

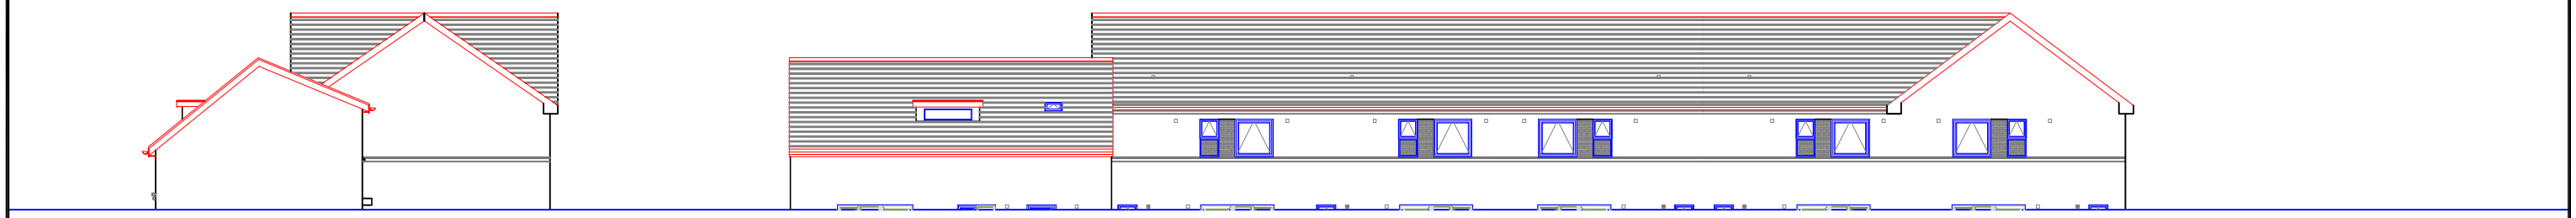

EAST ELEVATION (Continued) - from adjacent lands - from New Nangor Road end.

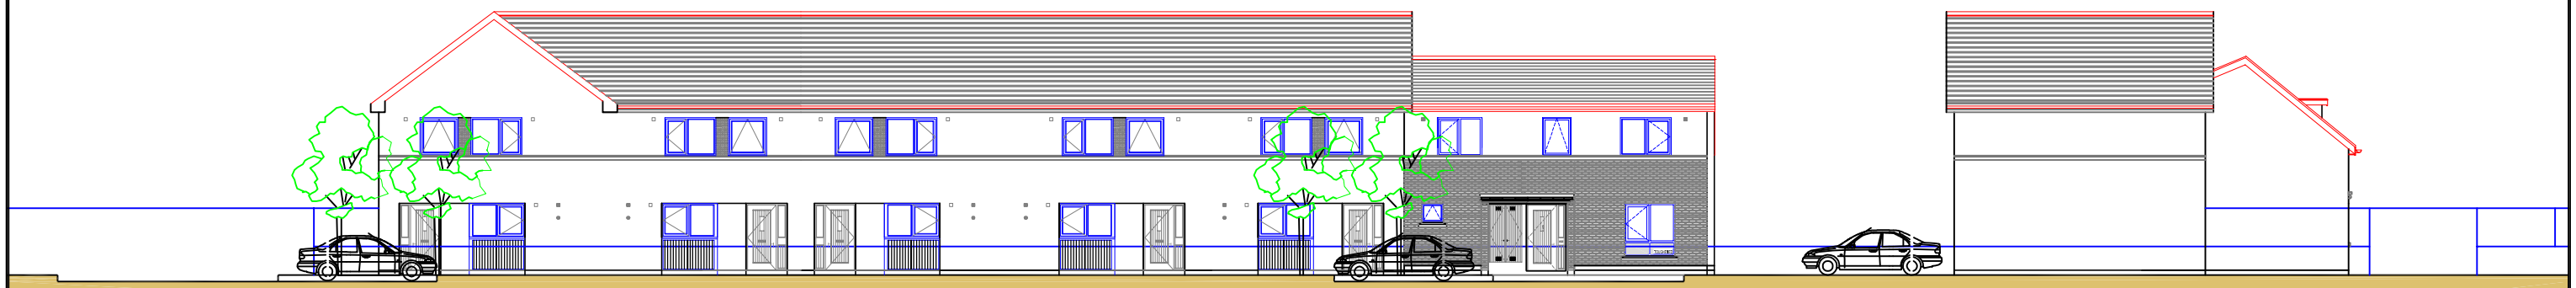

WEST ELEVATION - fronting Mayfield Park, Access Road.

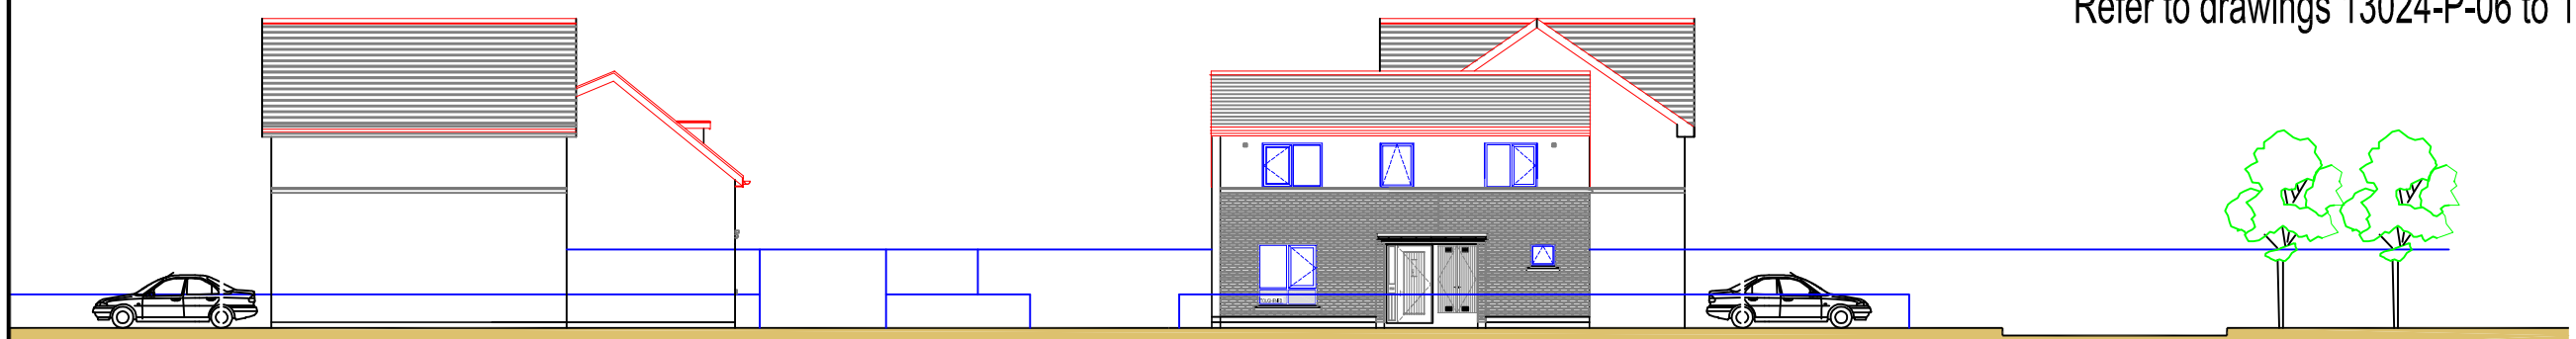

WEST ELEVATION (Continued) - fronting Mayfield Park, Access Road.

Refer to drawings 13024-P-06 to 17 for details of house types.

MAYFIELD
PHASE 2 INFILL,
CLONDALKIN,
DUBLIN 22.
PART 8 - DEC. 2013

Comhairle Contae
Átha Cliath Theas
South Dublin County Council

ARCHITECTS' DEPARTMENT,
COUNTY HALL, TALLAGHT, DUBLIN 24
TEL: 01-414 9000, FAX: 01-414 9209

COUNTY ARCHITECT
EDDIE CONROY, B.Arch., M.Sc.Arch. FRIAI

No.	DATE	REVISION

SCALE:- 1:200

DATE:- DEC. 2013

DRAWN:- JFMS

PROJECT TITLE: INFILL HOUSING AT MAYFIELD PHASE 2.

DRAWING TITLE: PROPOSED STREET ELEVATION (Sheet 1)

SENIOR ARCHITECT: PATRICK DE ROE

PROJECT ARCHITECT:

DRAWING, NO: 13024-P-04

REV.