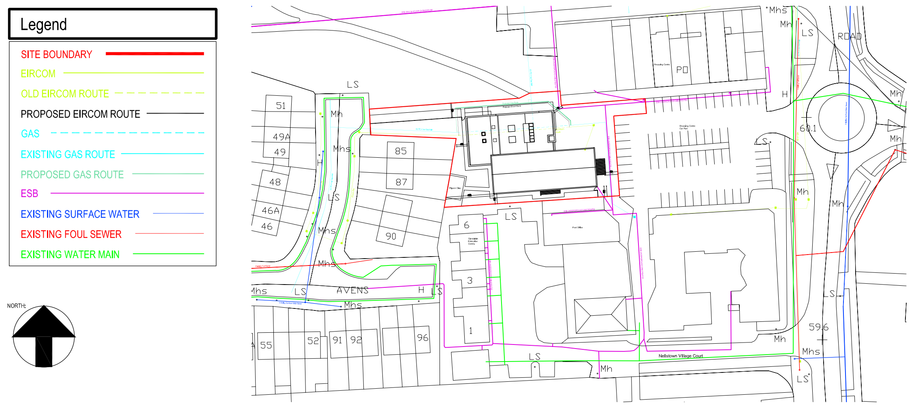

SITE LOCATION MAP 1:1000

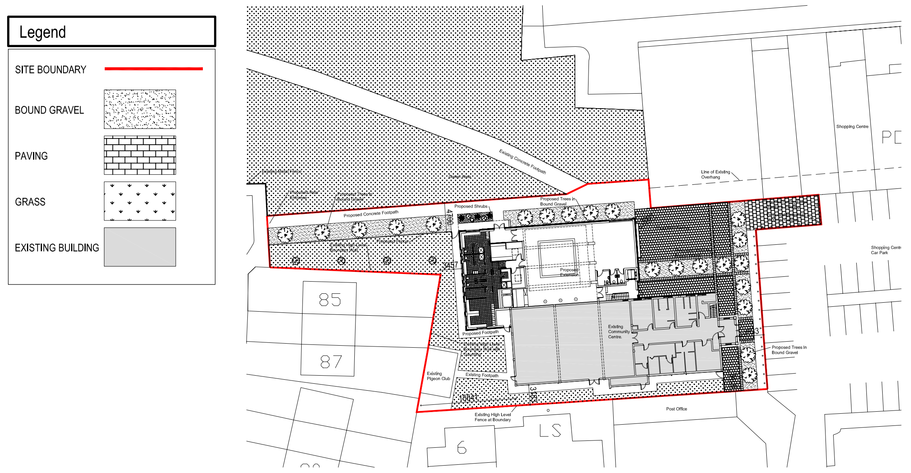

SITE PLAN 1:500

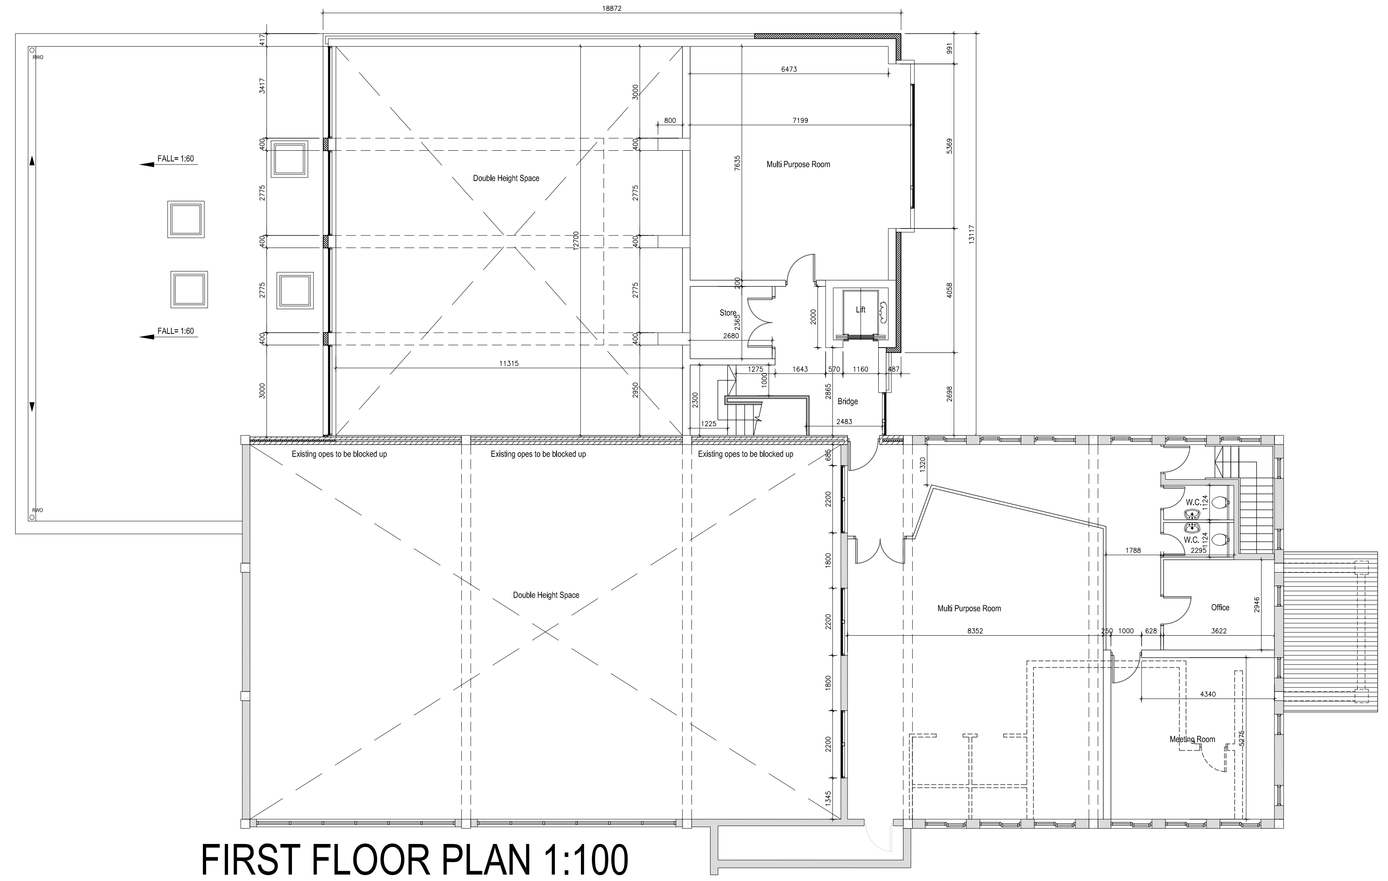

FIRST FLOOR PLAN 1:100

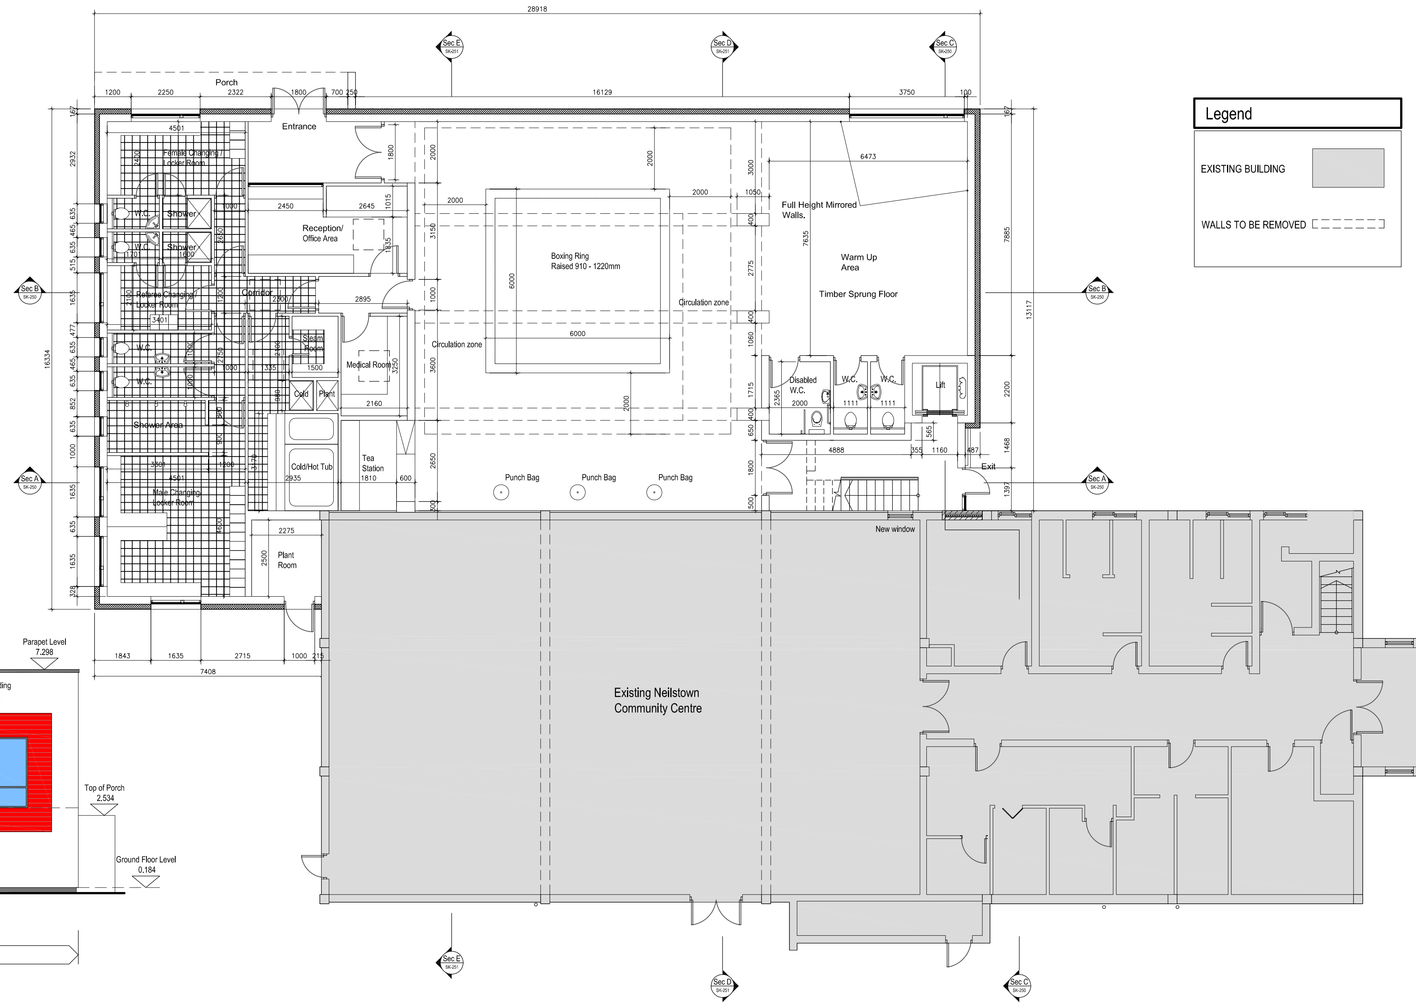

GROUND FLOOR PLAN 1:100

PERSPECTIVE VIEWS

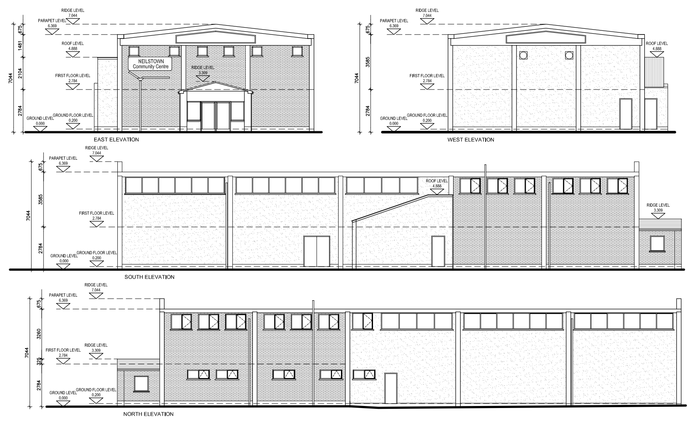

EXISTING ELEVATIONS 1:200

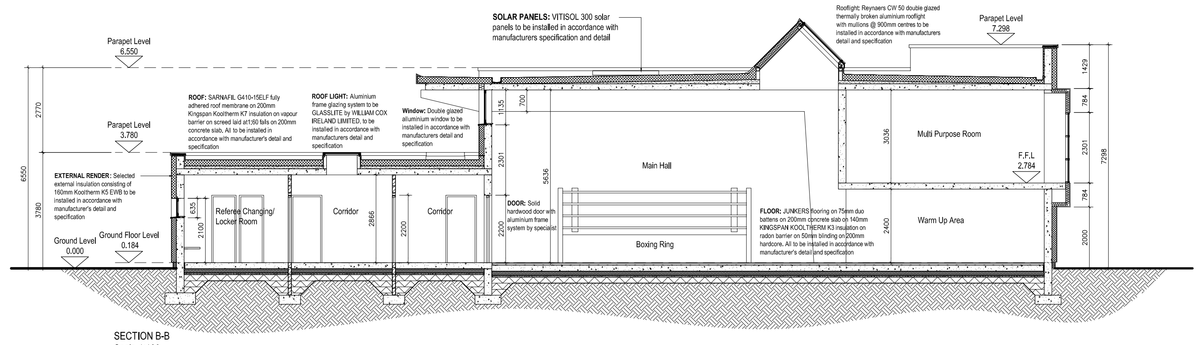

SECTION B-B
Scale 1:100

PROPOSED SECTION 1:100

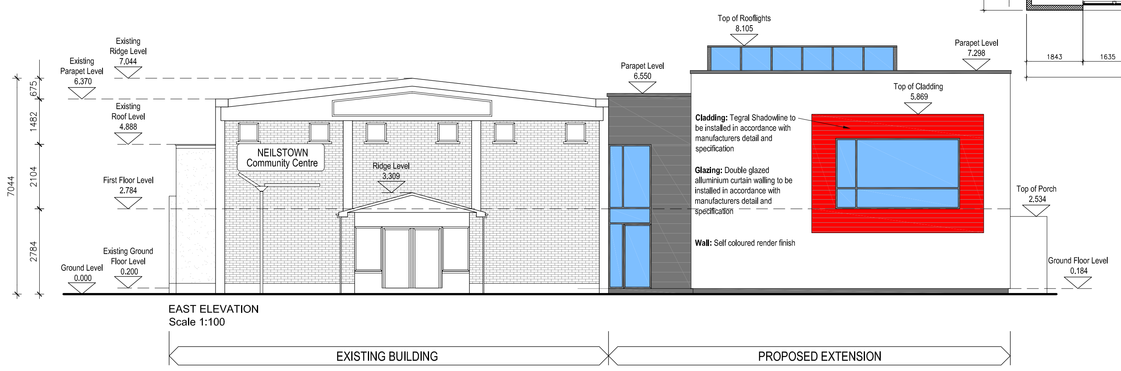

EAST ELEVATION
Scale 1:100

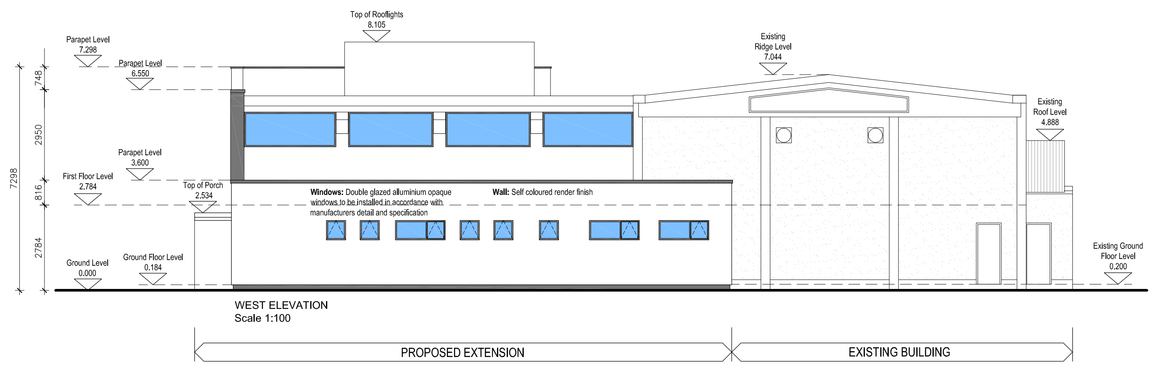

WEST ELEVATION
Scale 1:100

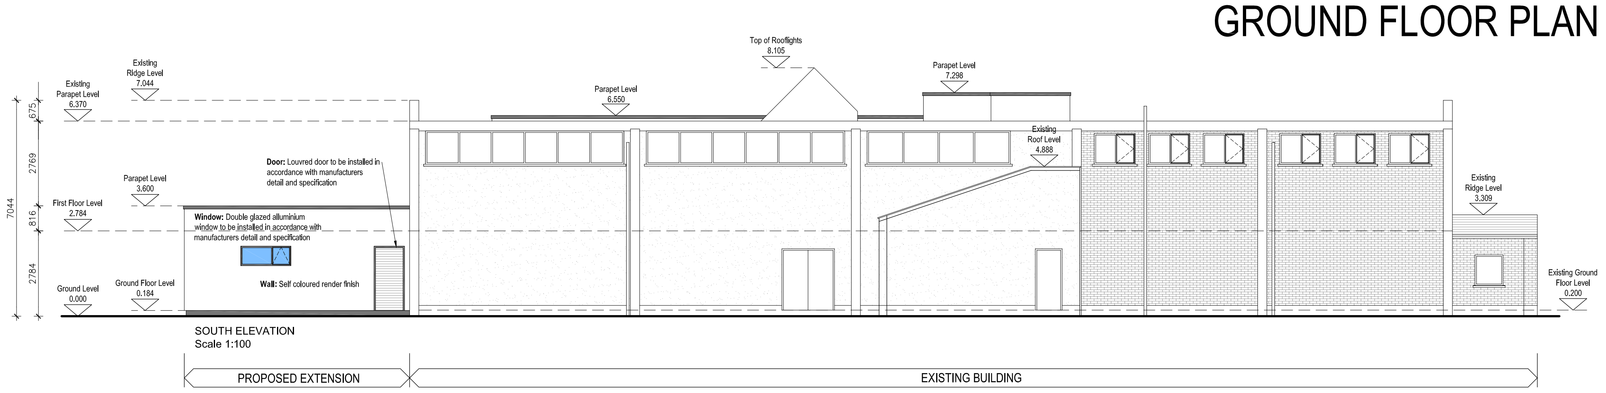

SOUTH ELEVATION
Scale 1:100

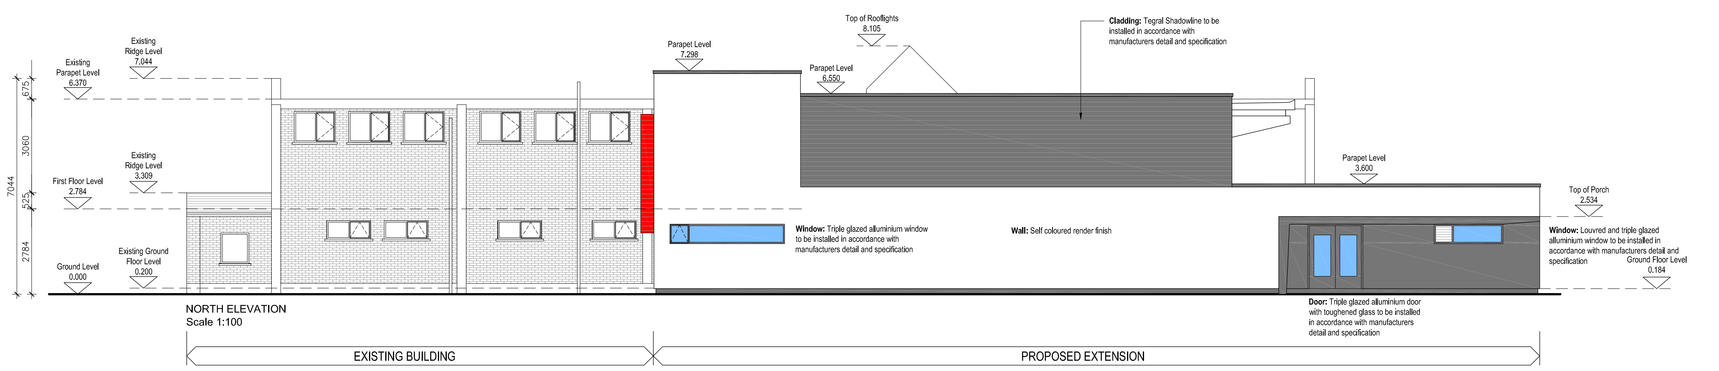

NORTH ELEVATION
Scale 1:100

PROPOSED ELEVATIONS 1:100

Comhairle Contae Átha Cliath Theas
South Dublin County Council

ARCHITECTURAL SERVICES DEPARTMENT
TOWN CENTRE, TALLAGHT
DUBLIN 24, TEL:01-4149000
COUNTY ARCHITECT
E. CONROY Msc. Arch FRIAI

JOB NO. 2007 11
JOB TITLE: PROPOSED EXTENSION TO NEILSTOWN COMMUNITY CENTRE
DATE: JULY 2008