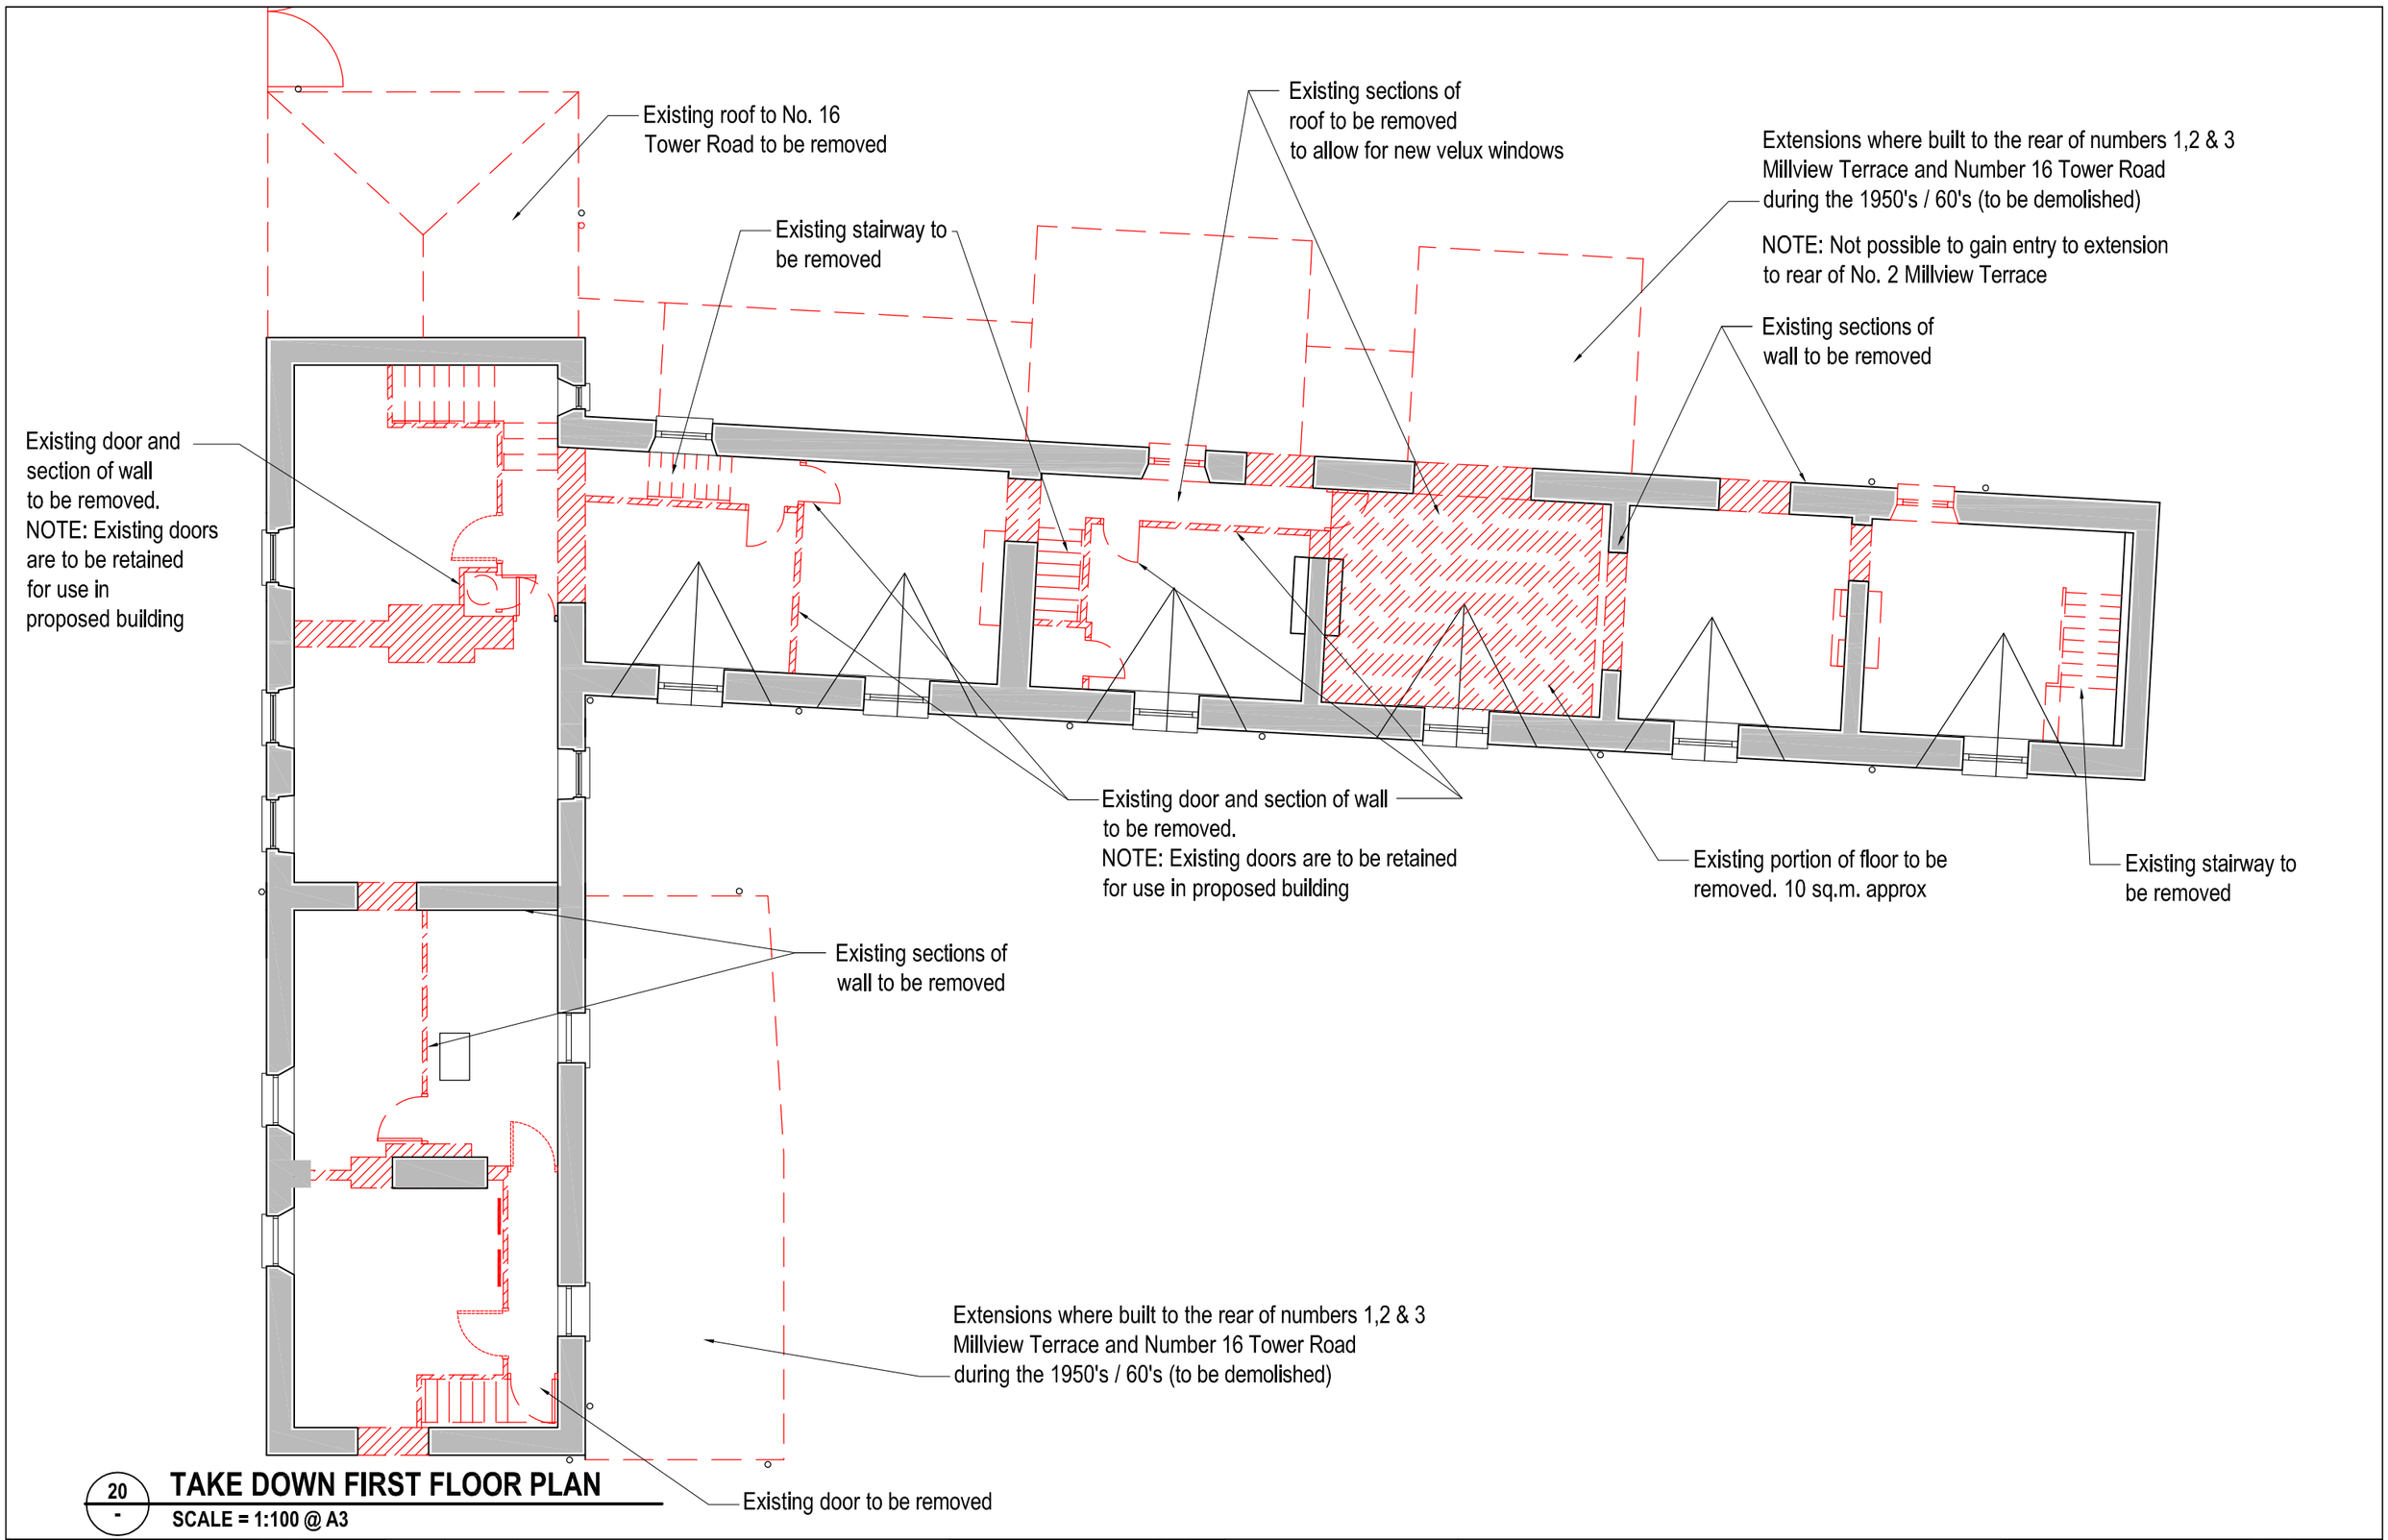

20
-

TAKE DOWN FIRST FLOOR PLAN

SCALE = 1:100 @ A3

Comhairle Contae
Átha Cliath Theas
South Dublin County Council

ARCHITECTS' DEPARTMENT,
COUNTY HALL, TALLAGHT, DUBLIN 24
TEL: 01-414 9000, FAX: 01-414 9209

COUNTY ARCHITECT
EDDIE CONROY, B.Arch., M.Sc.Arch. FRIAI

No.	DATE	REVISION

SCALE:-	1:100
DATE:-	15/05/2014
DRAWN:-	CS/FOS

PROJECT TITLE:	CLONDALKIN ROUND TOWER VISITORS' CENTRE & PUBLIC GARDEN	
DRAWING TITLE:	TAKE DOWN FIRST FLOOR PLAN	
SENIOR ARCHITECT:	EC	PROJECT ARCHITECT: FOS

DRAWING. NO:	REV.
SK-20	