NO PROPOSED CONSTRUCTION WORK ON THIS SECTION
EXCEPT BUS LANE RELINING AT FIRHOUSE ROAD WEST JUNCTION

NEW FENCE

PROPOSED OFF ROAD CYCLE TRACK

EXISTING KERBLINE

NEW KERB LINE

NEW FOOTPATH AND NEW CYCLE TRACK TO TIE IN WITH EXISTING FOOTPATH AND EXISTING CYCLE TRACK

NEW ROAD MARKING TO TIE IN WITH EXISTING

EXISTING OFF ROAD CYCLE TRACK

EXISTING ROAD MARKINGS

EXISTING ON ROAD CYCLE TRACK

EXISTING OFF ROAD CYCLE TRACK GOES ON ROAD AT THIS POINT

EXISTING ON ROAD CYCLE T

EXISTING ON ROAD CYC

TALLAGHT BYPASS - N81

BUS LANE

2A

2B

CUTLINE

YELLOW LINE ROAD MARKING

EXISTING OFF ROAD CYCLE TRACK

EXISTING ROAD MARKINGS

EXISTING OFF ROAD CYCLE TRACK

Luan - Domh
24 HOUR
MON - SUN

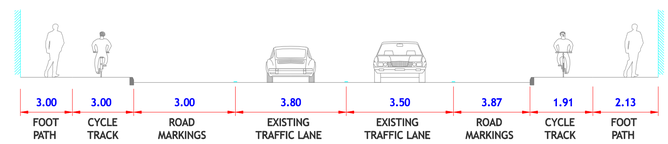

EXISTING

SECTION 2A - 2A

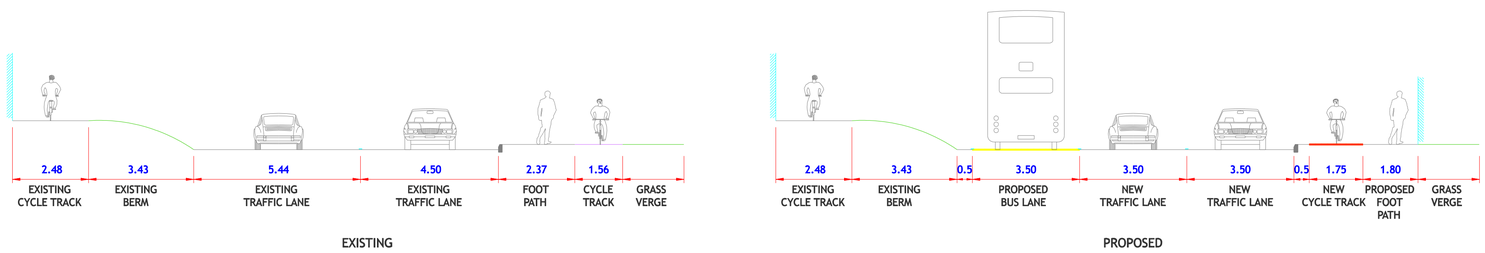

EXISTING

PROPOSED

SECTION 2B - 2B

PART 8 PUBLIC CONSULTATION DRAWINGS

KEY:

- PROPOSED BUS LANE
- EXISTING BUS LANE
- PROPOSED CYCLE TRACK OFF ROAD
- PROPOSED CYCLE TRACK ON ROAD
- CYCLE TRACK TO BE RELOCATED
- EXISTING CYCLE TRACK
- BUS STOP
- FOOTPATH
- CARRIAGEWAY WIDENING
- GRASS AREA
- NEW / MODIFIED ISLANDS

QUALITY BUS NETWORK PROJECT OFFICE
Oifig Thionscadal an Ghréasán Bus
Verizon BUILDING
4th Floor,
Lower Erne Street,
Dublin 2.
Tel : + 353 (1) 6860100
Fax : +353 (1) 6860127
e-mail : qbnoffice@dublincity.ie
Web : www.dublincity.ie

J. WALSH
DIRECTOR OF SERVICES, SOUTH DUBLIN COUNTY COUNCIL

A. McELLIGOTT
PROJECT MANAGER, QUALITY BUS NETWORK PROJECT OFFICE

NDP
National Development Plan 2007 - 2013

Comhairle Contae Átha Cliath Theas
South Dublin County Council

dto
Dublin Transportation Office

NOTES

KEY PLAN

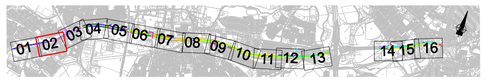

© Ordnance Survey Ireland. All rights reserved. License number 2008/10/CCMA/SDCC

No.	Revision	Date	By	Chk'd	App'd
	Stage		Date		App'd
	PRELIMINARY				
	APPROVAL				
	TENDER				
	CONSTRUCTION				

Project Title
TALLAGHT QBC ENHANCEMENTS
THE N81 - HARD SHOULDER CONVERSION

Drawing Title
PROPOSED ROAD LAYOUT

Designed:	ABK	CAD File:	T_QBN_423_DSL	Sheet	02 OF 16
Drawn:	CM	Job No:	T_QBN_423		
Checked:		Scale:	1:500 @ A1	Drawing No:	Rev:
Approved:		Date:	9 DECEMBER 2009	T-QBN-423-DSL-002	