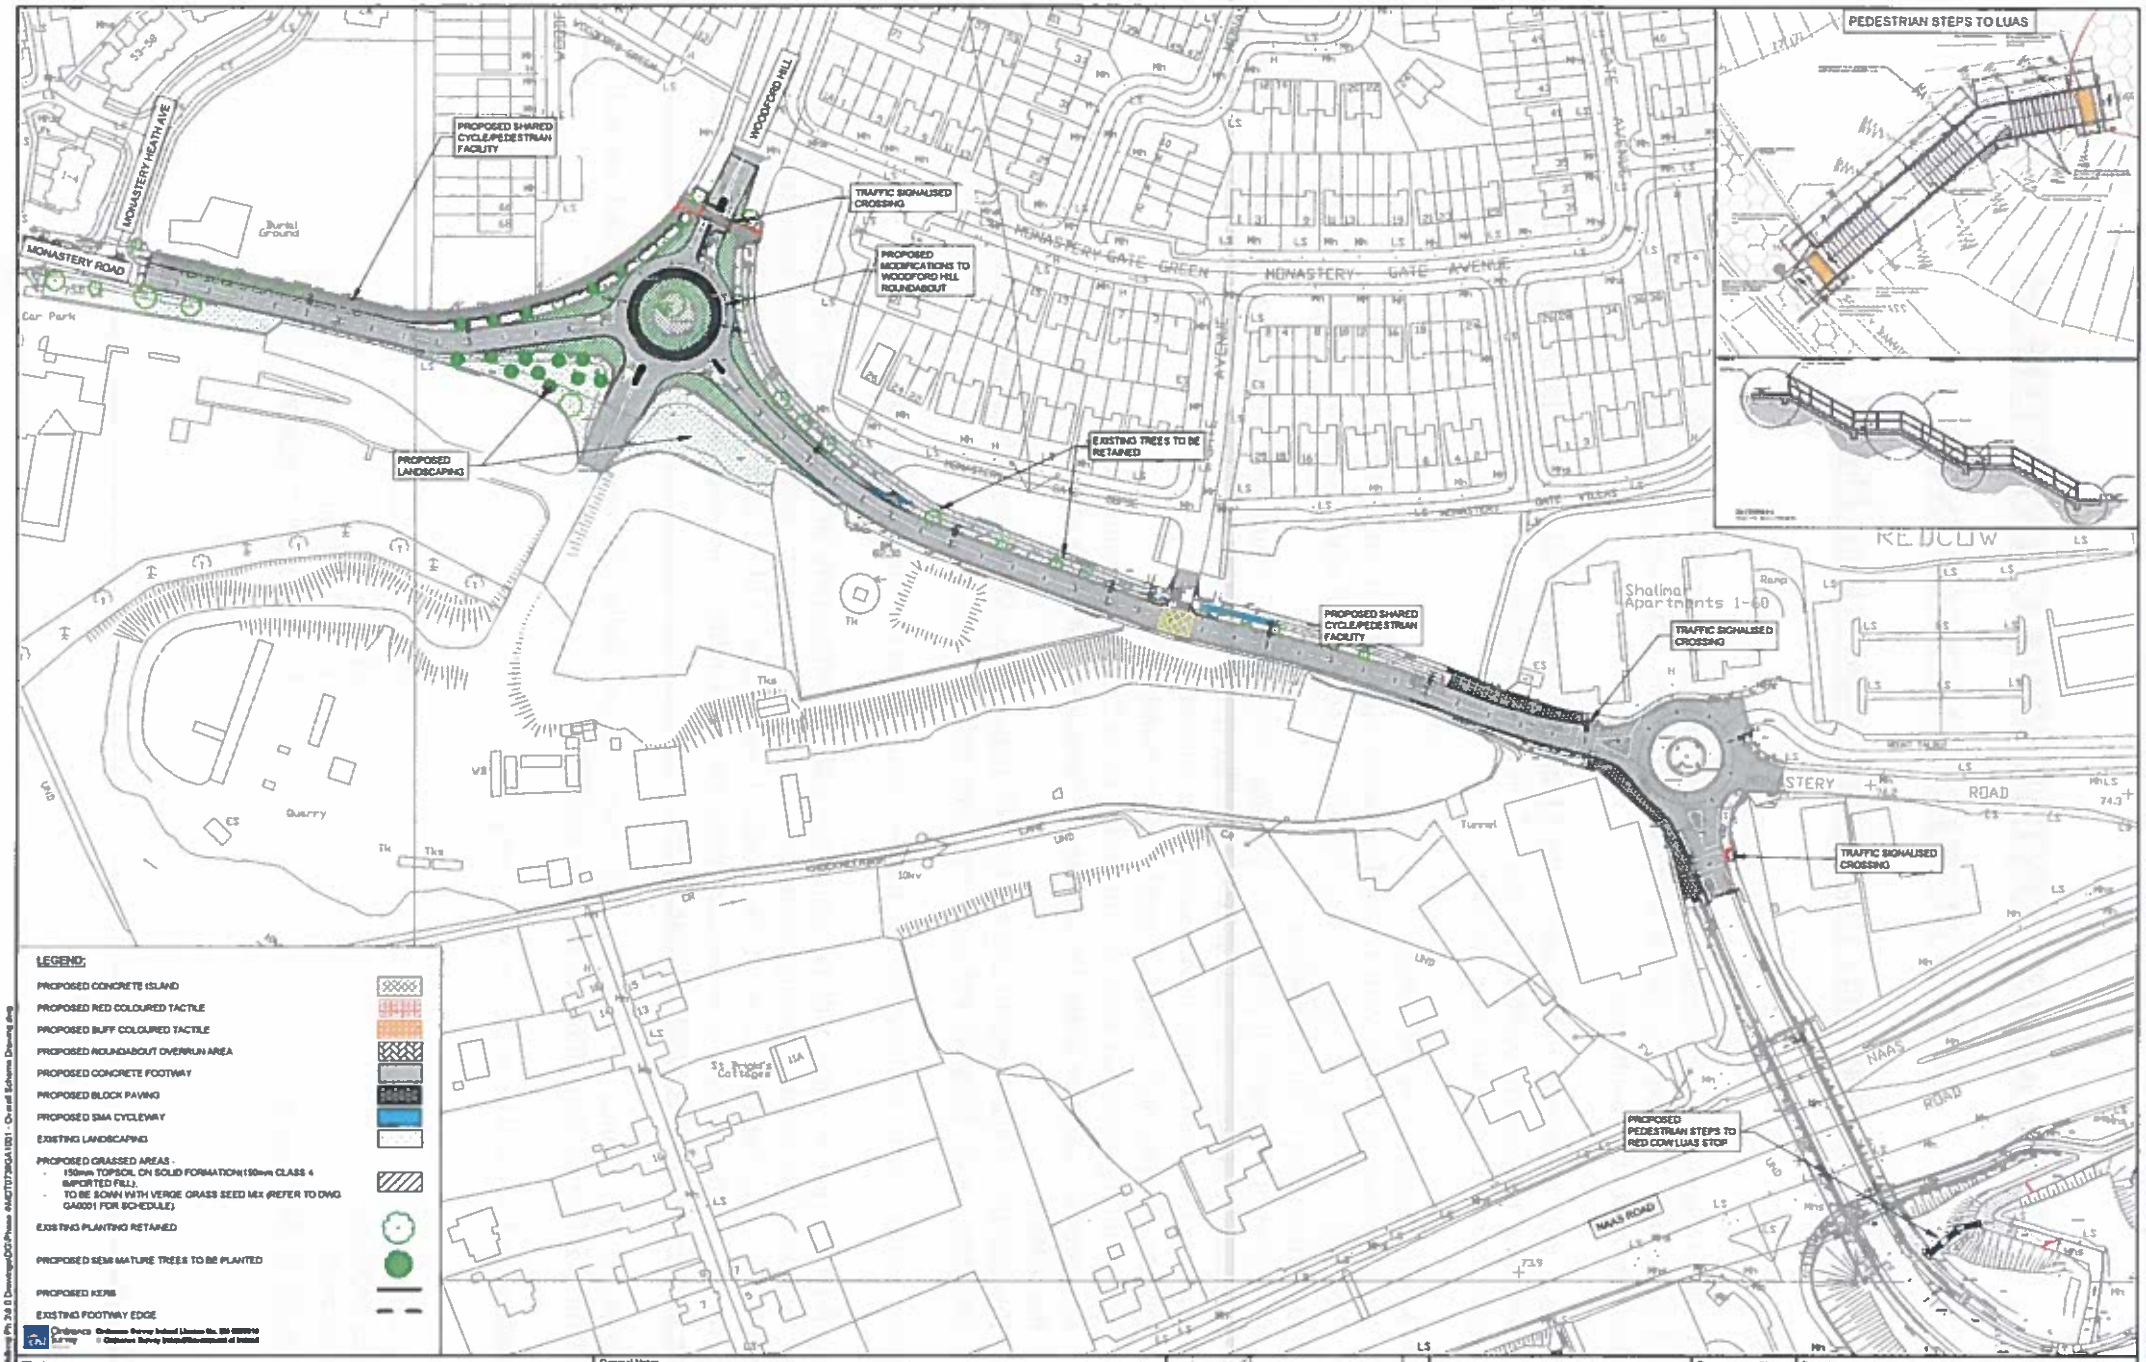

Client

Comhairle Contae Átha Cliath Theas
South Dublin County Council

General Notes

(a) Hard copies, dwf and pdf will form a controlled issue of the drawing. All other formats (dwg etc.) are deemed to be an uncontrolled issue and any work carried out based on these files is at the recipients own risk. RPS will not accept any responsibility for any errors from the use of these files, either by human error by the recipient, failing of the un-determined measurements, compatibility with the recipients software, and any errors arising when these files are used to set the recipients drawing production, or setting out on site.

(b) DO NOT SCALE, use figured dimensions only

(c) This drawing is the property of RPS. It is a project confidential classified document. It must not be copied and its contents divulged without prior written consent. The needs and expectations of client and RPS must be considered when working with the drawing.

(d) Information including topographical survey, geotechnical investigation and utility detail used in the design have been provided by others.

(e) All Levels refer to Ordnance Survey Datum, Malin Head

No	Date	Amendment / Issue	App
01	19-08-19	ISSUE FOR INFORMATION	

RPS
West Pier Business Campus
Dun Laoghaire
Co. Dublin A96 N6T7
T +353 (0)1 4662900
W www.rpsgroup.com/ireland
E ireland@rpsgroup.com

Drawn	JK
Checked	MC
Approved	MC
Date	19 08 19
Scale	1:250 @ A1 1:500 @ A3
Job No	MDT0739

Project: MONASTERY ROAD IMPROVEMENT SCHEME PHASE 4

Title: OVERALL SCHEME LAYOUT

SHEET 1 OF 1

File Ref: MDT0739GA1001 - O

Drg No: GA1001

Rev: 101

R MDT0739 Monastery Rd Widening Ph 2-3 D Drawings\CAD\Phase 4\MDT0739GA1001 - Overall Scheme Drawing.dwg