SECTION 2-2

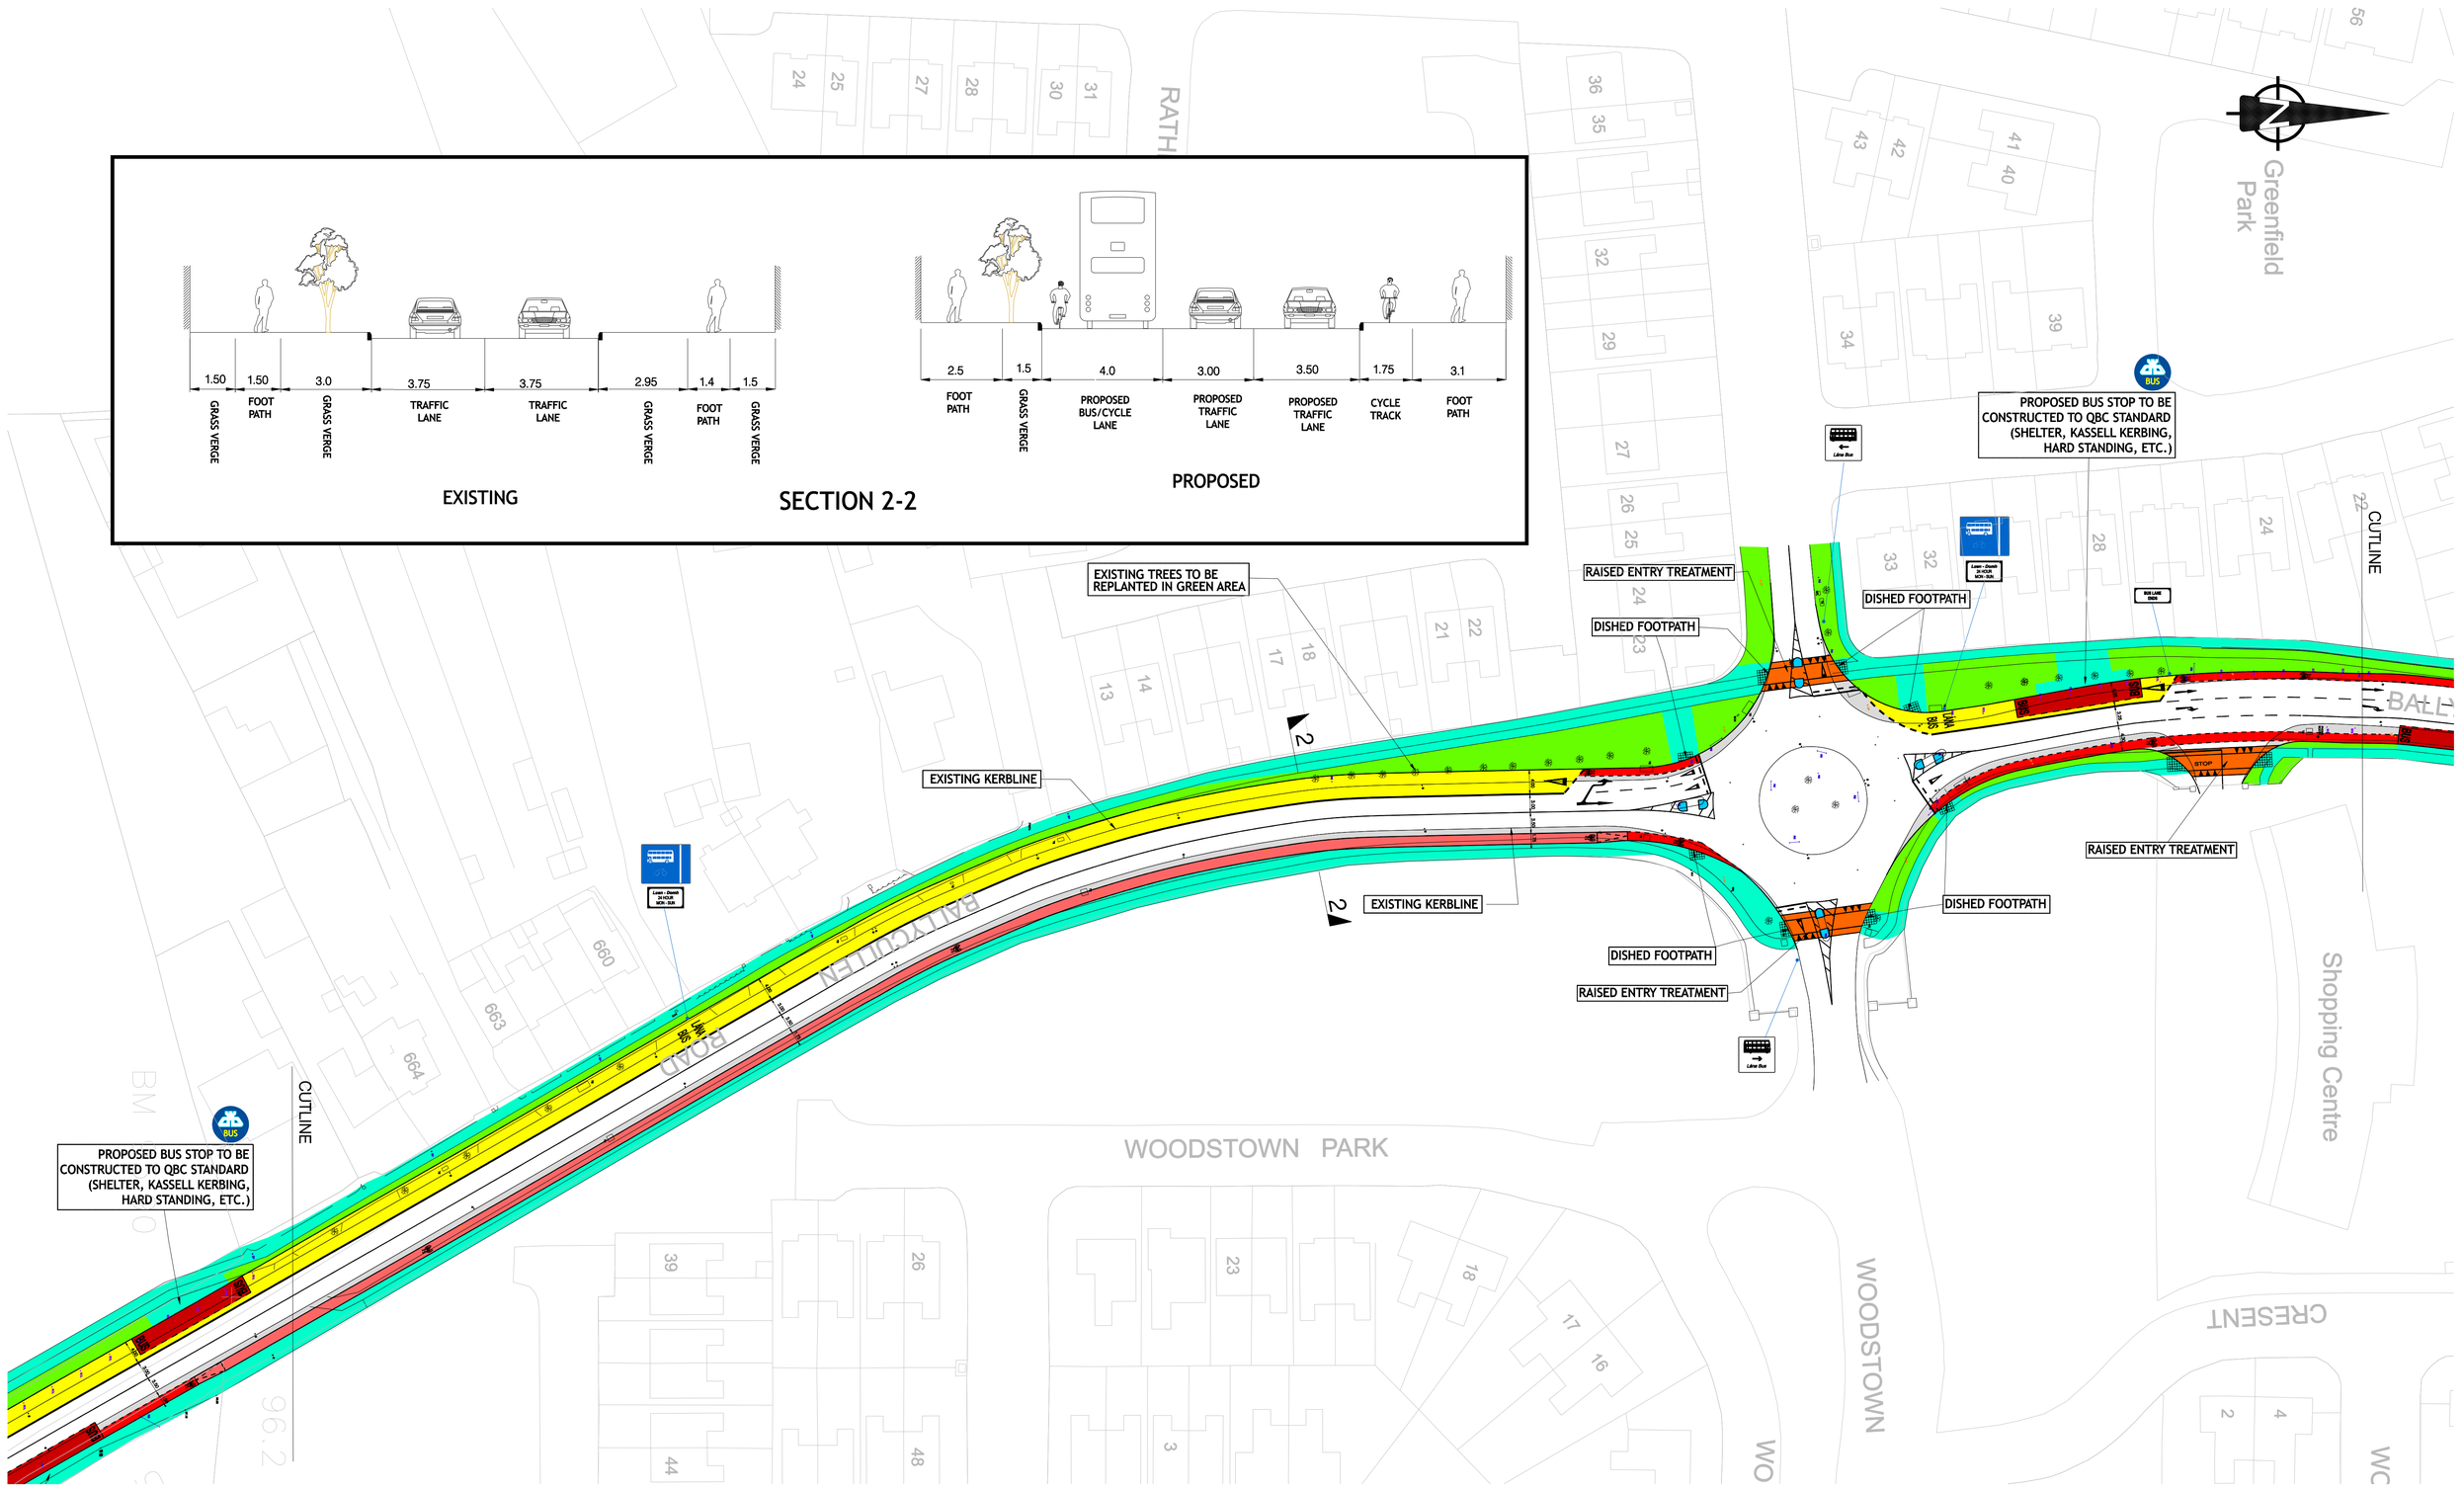

QUALITY BUS NETWORK PROJECT OFFICE
Oifig Thionscadal an Ghréasán Bus
WorldCOM BUILDING
4th Floor,
Lower Erne Street,
Dublin 2.
Tel : + 353 (1) 6860100
Fax : +353 (1) 6860127
e-mail : qbnoffice@dublincity.ie
Web : www.dublincity.ie

F. COFFEY
DIRECTOR OF TRANSPORTATION & COUNTY ENGINEER, SOUTH DUBLIN COUNTY COUNCIL

C. de BURCA Chartered Engineer
PROJECT MANAGER, QBN PROJECT OFFICE

NDP NATIONAL DEVELOPMENT PLAN

dto Dublin Transportation Office

- BUS LANE
- CYCLE TRACK OFF ROAD
- CYCLE TRACK ON ROAD
- CARRIAGEWAY WIDENING
- BUS STOP
- FOOTPATH
- PEDESTRIAN ISLANDS
- ANTISKID SURFACING
- GRASS AREA

NOTE
SUB STANDARD FOOTPATHS TO BE UPGRADED

No.	Revision	Date	By	Chk'd	App'd
	Stage		Date		App'd
	PRELIMINARY				
	APPROVAL				
	TENDER				
	CONSTRUCTION				

Project Title
FIRHOUSE /BALLYCULLEN QBC

Drawing Title
PROPOSED ROAD WIDENING AND ROAD MARKINGS

Designed:	CAD File: T_QBN_404_DPD	Sheet OPTION 1 2 OF 11	
Drawn: KMC	Job No: T_QBN_404		
Checked: ABK	Scale: 1-500 @ A1	Drawing No: T_QBN_404_DPD-002	Rev:
Approved: AG	Date: JULY 2007		