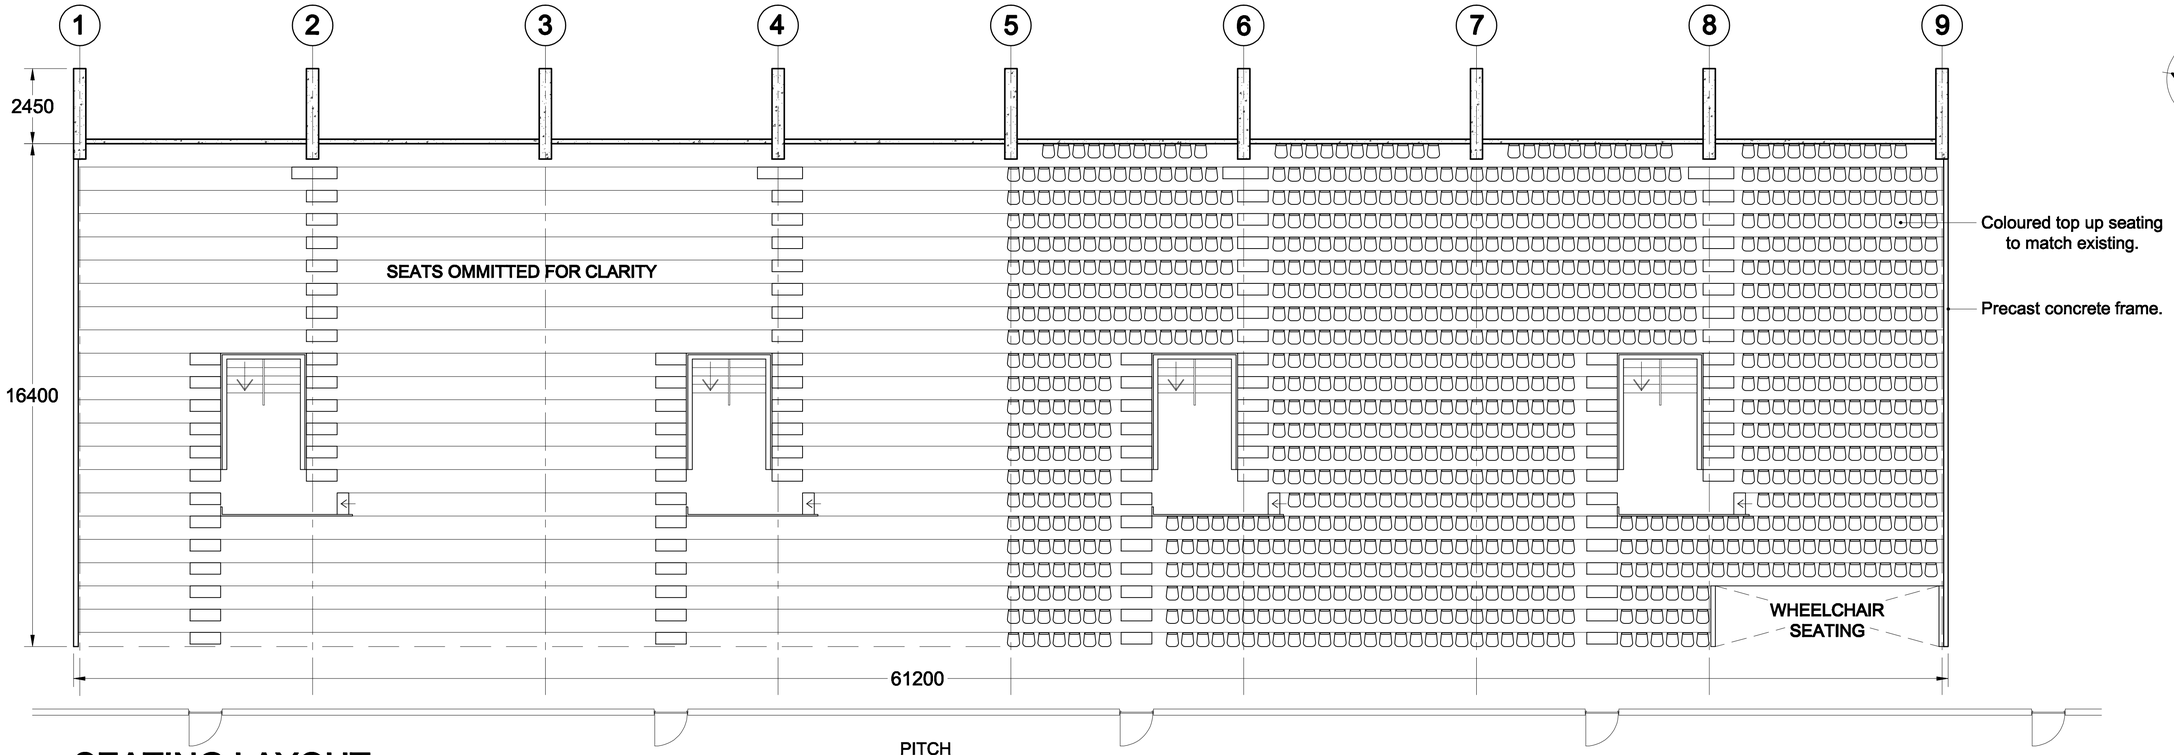

SEATING LAYOUT

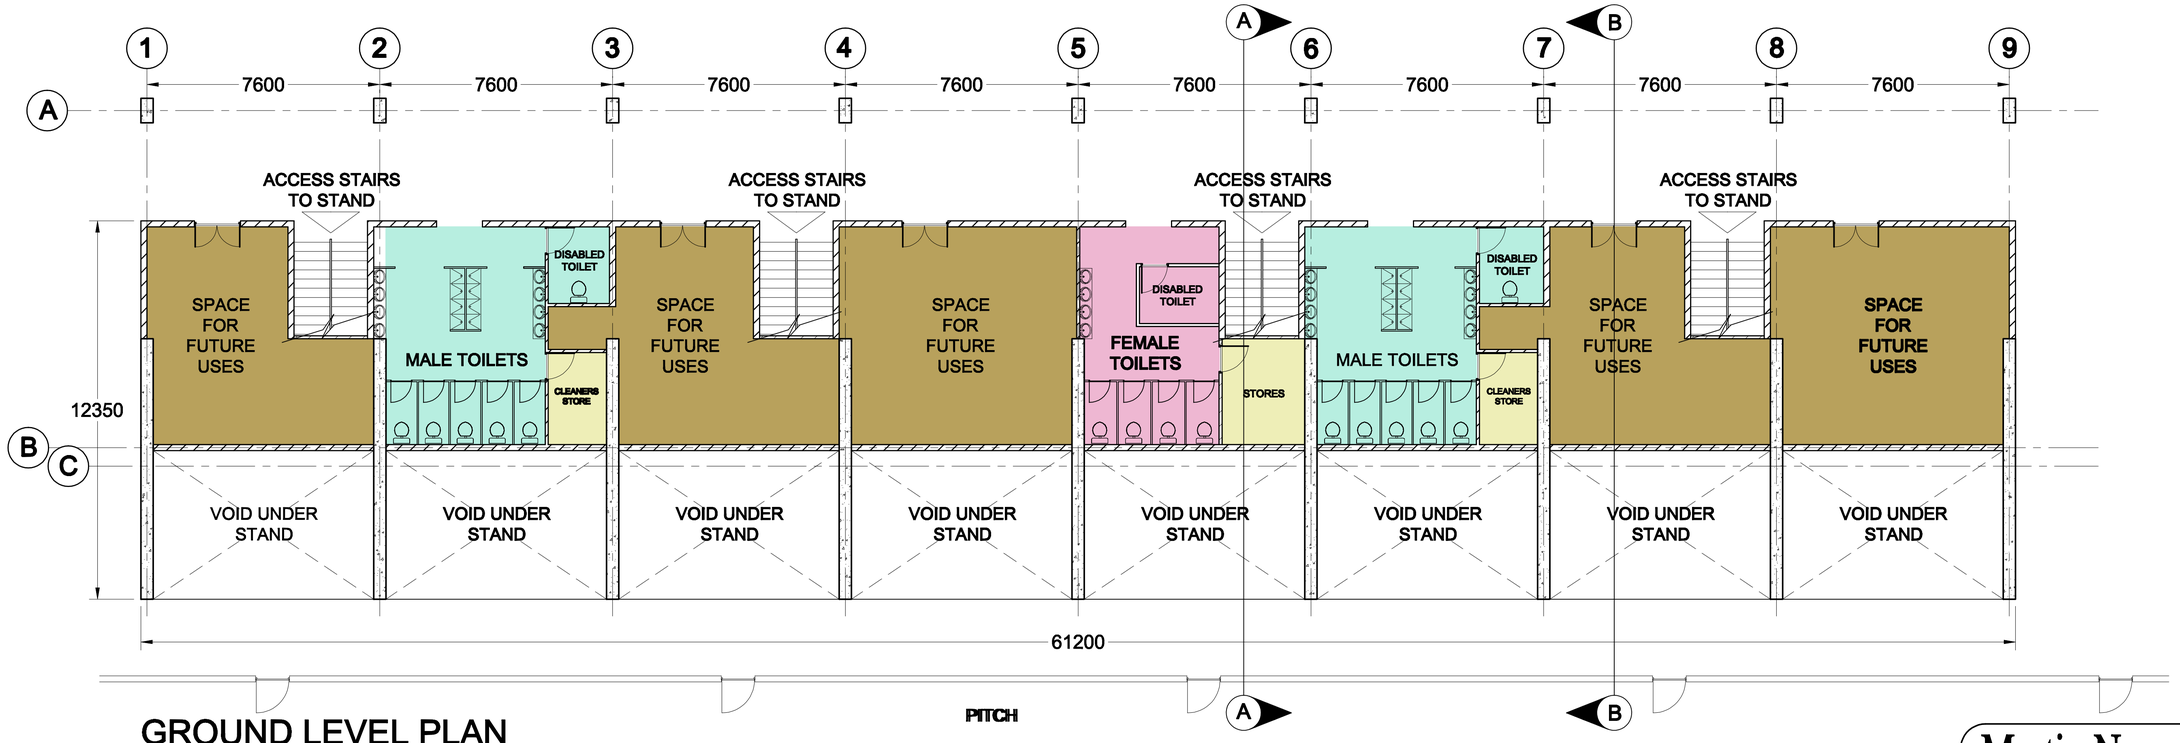

GROUND LEVEL PLAN

NEW STAND 3. TALLAGHT STADIUM

Comhairle Contae Átha Cliath Theas
South Dublin County Council

Martin Noone Architect
136 lower George's Street
Dunlaoghaire, Co.Dublin

Client : SOUTH DUBLIN COUNTY COUNCIL		
Drawing Title : GROUND LEVEL AND SEATING PLANS		
Scale : 1 : 100	Date : SEPT 2016	Dwg. No.: TS3-001