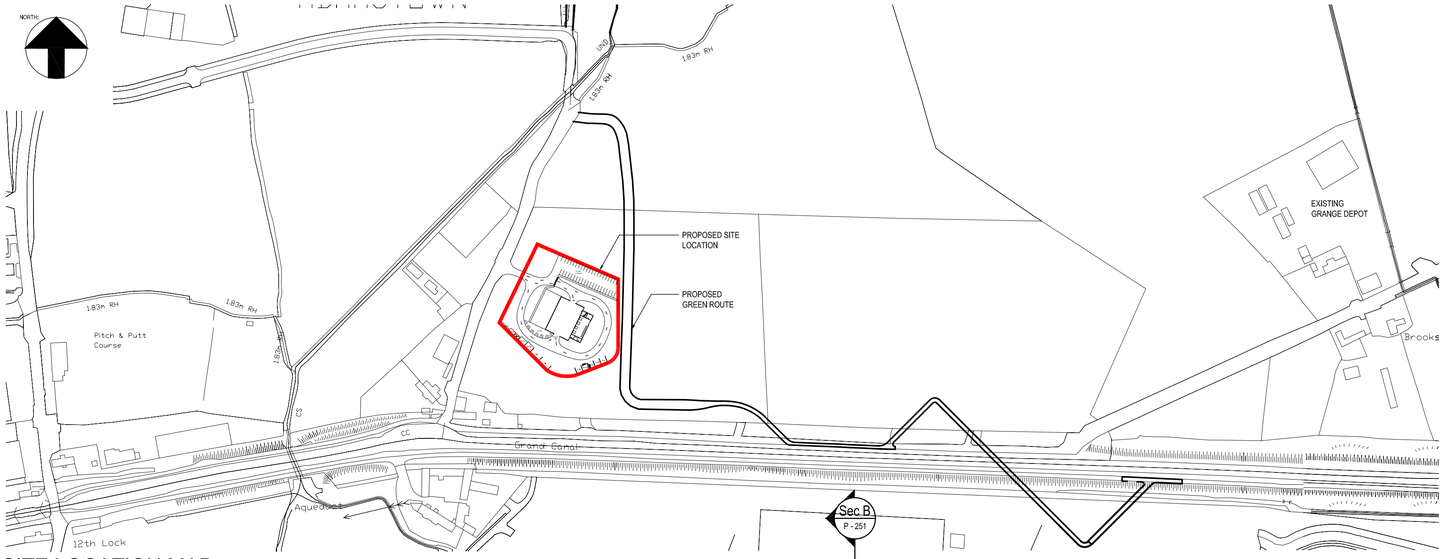

SITE LOCATION MAP
SCALE 1:2500

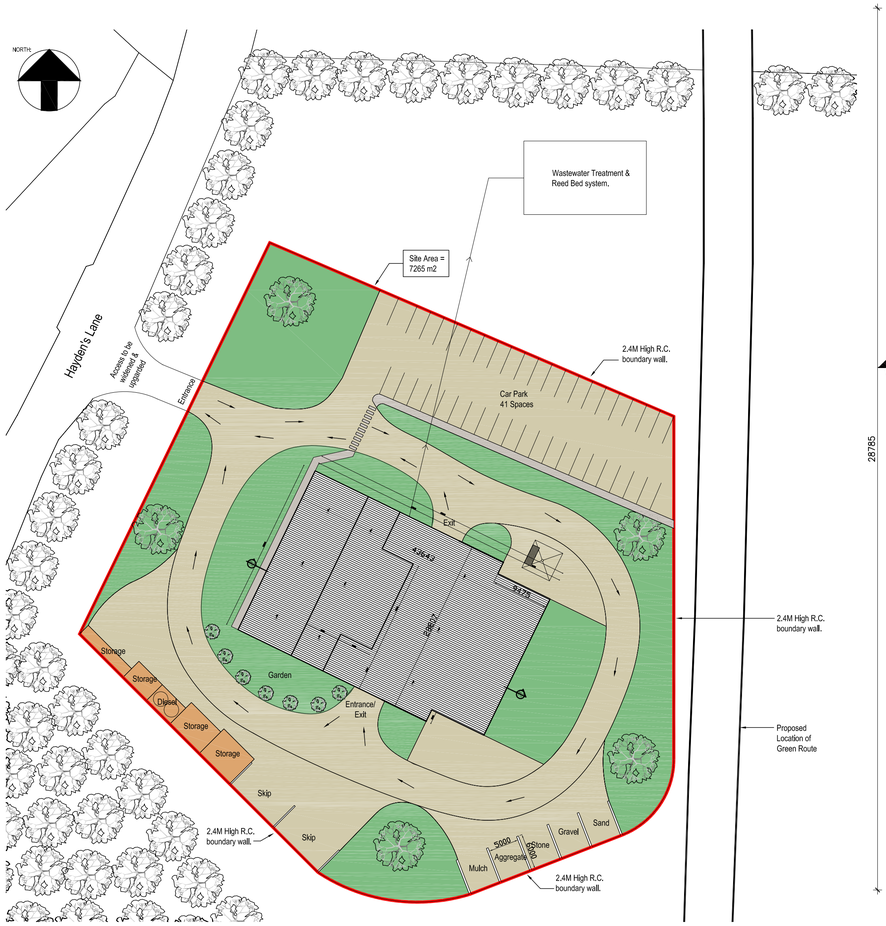

SITE PLAN
SCALE 1:500

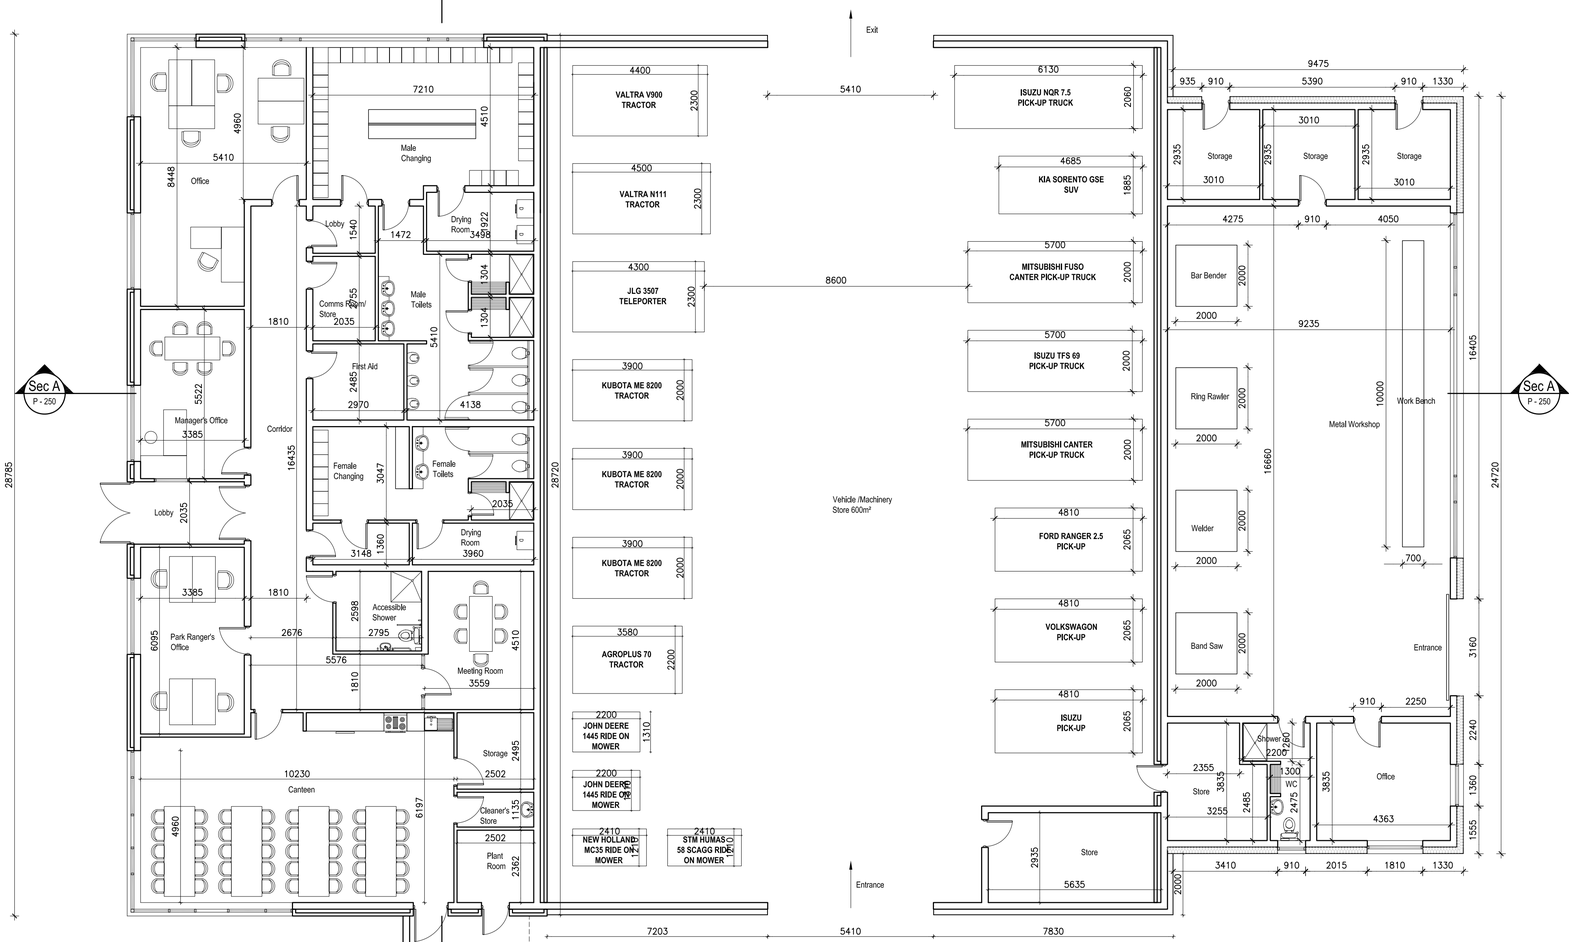

PROPOSED GROUND FLOOR PLAN
SCALE 1:100

Comhairle Contae Átha Cliath Theas
South Dublin County Council

ARCHITECTURAL SERVICES DEPARTMENT
TOWN CENTRE, TALLAGHT
DUBLIN 24, TEL:01-4149000
COUNTY ARCHITECT
E. CONROY Msc. Arch FRIAI

JOB NO. 10011
JOB TITLE: GRIFFEEN PARK VALLEY DEPOT
DATE: MAY 2011
DRAWING TITLE: PLANS AND SITE PLANS