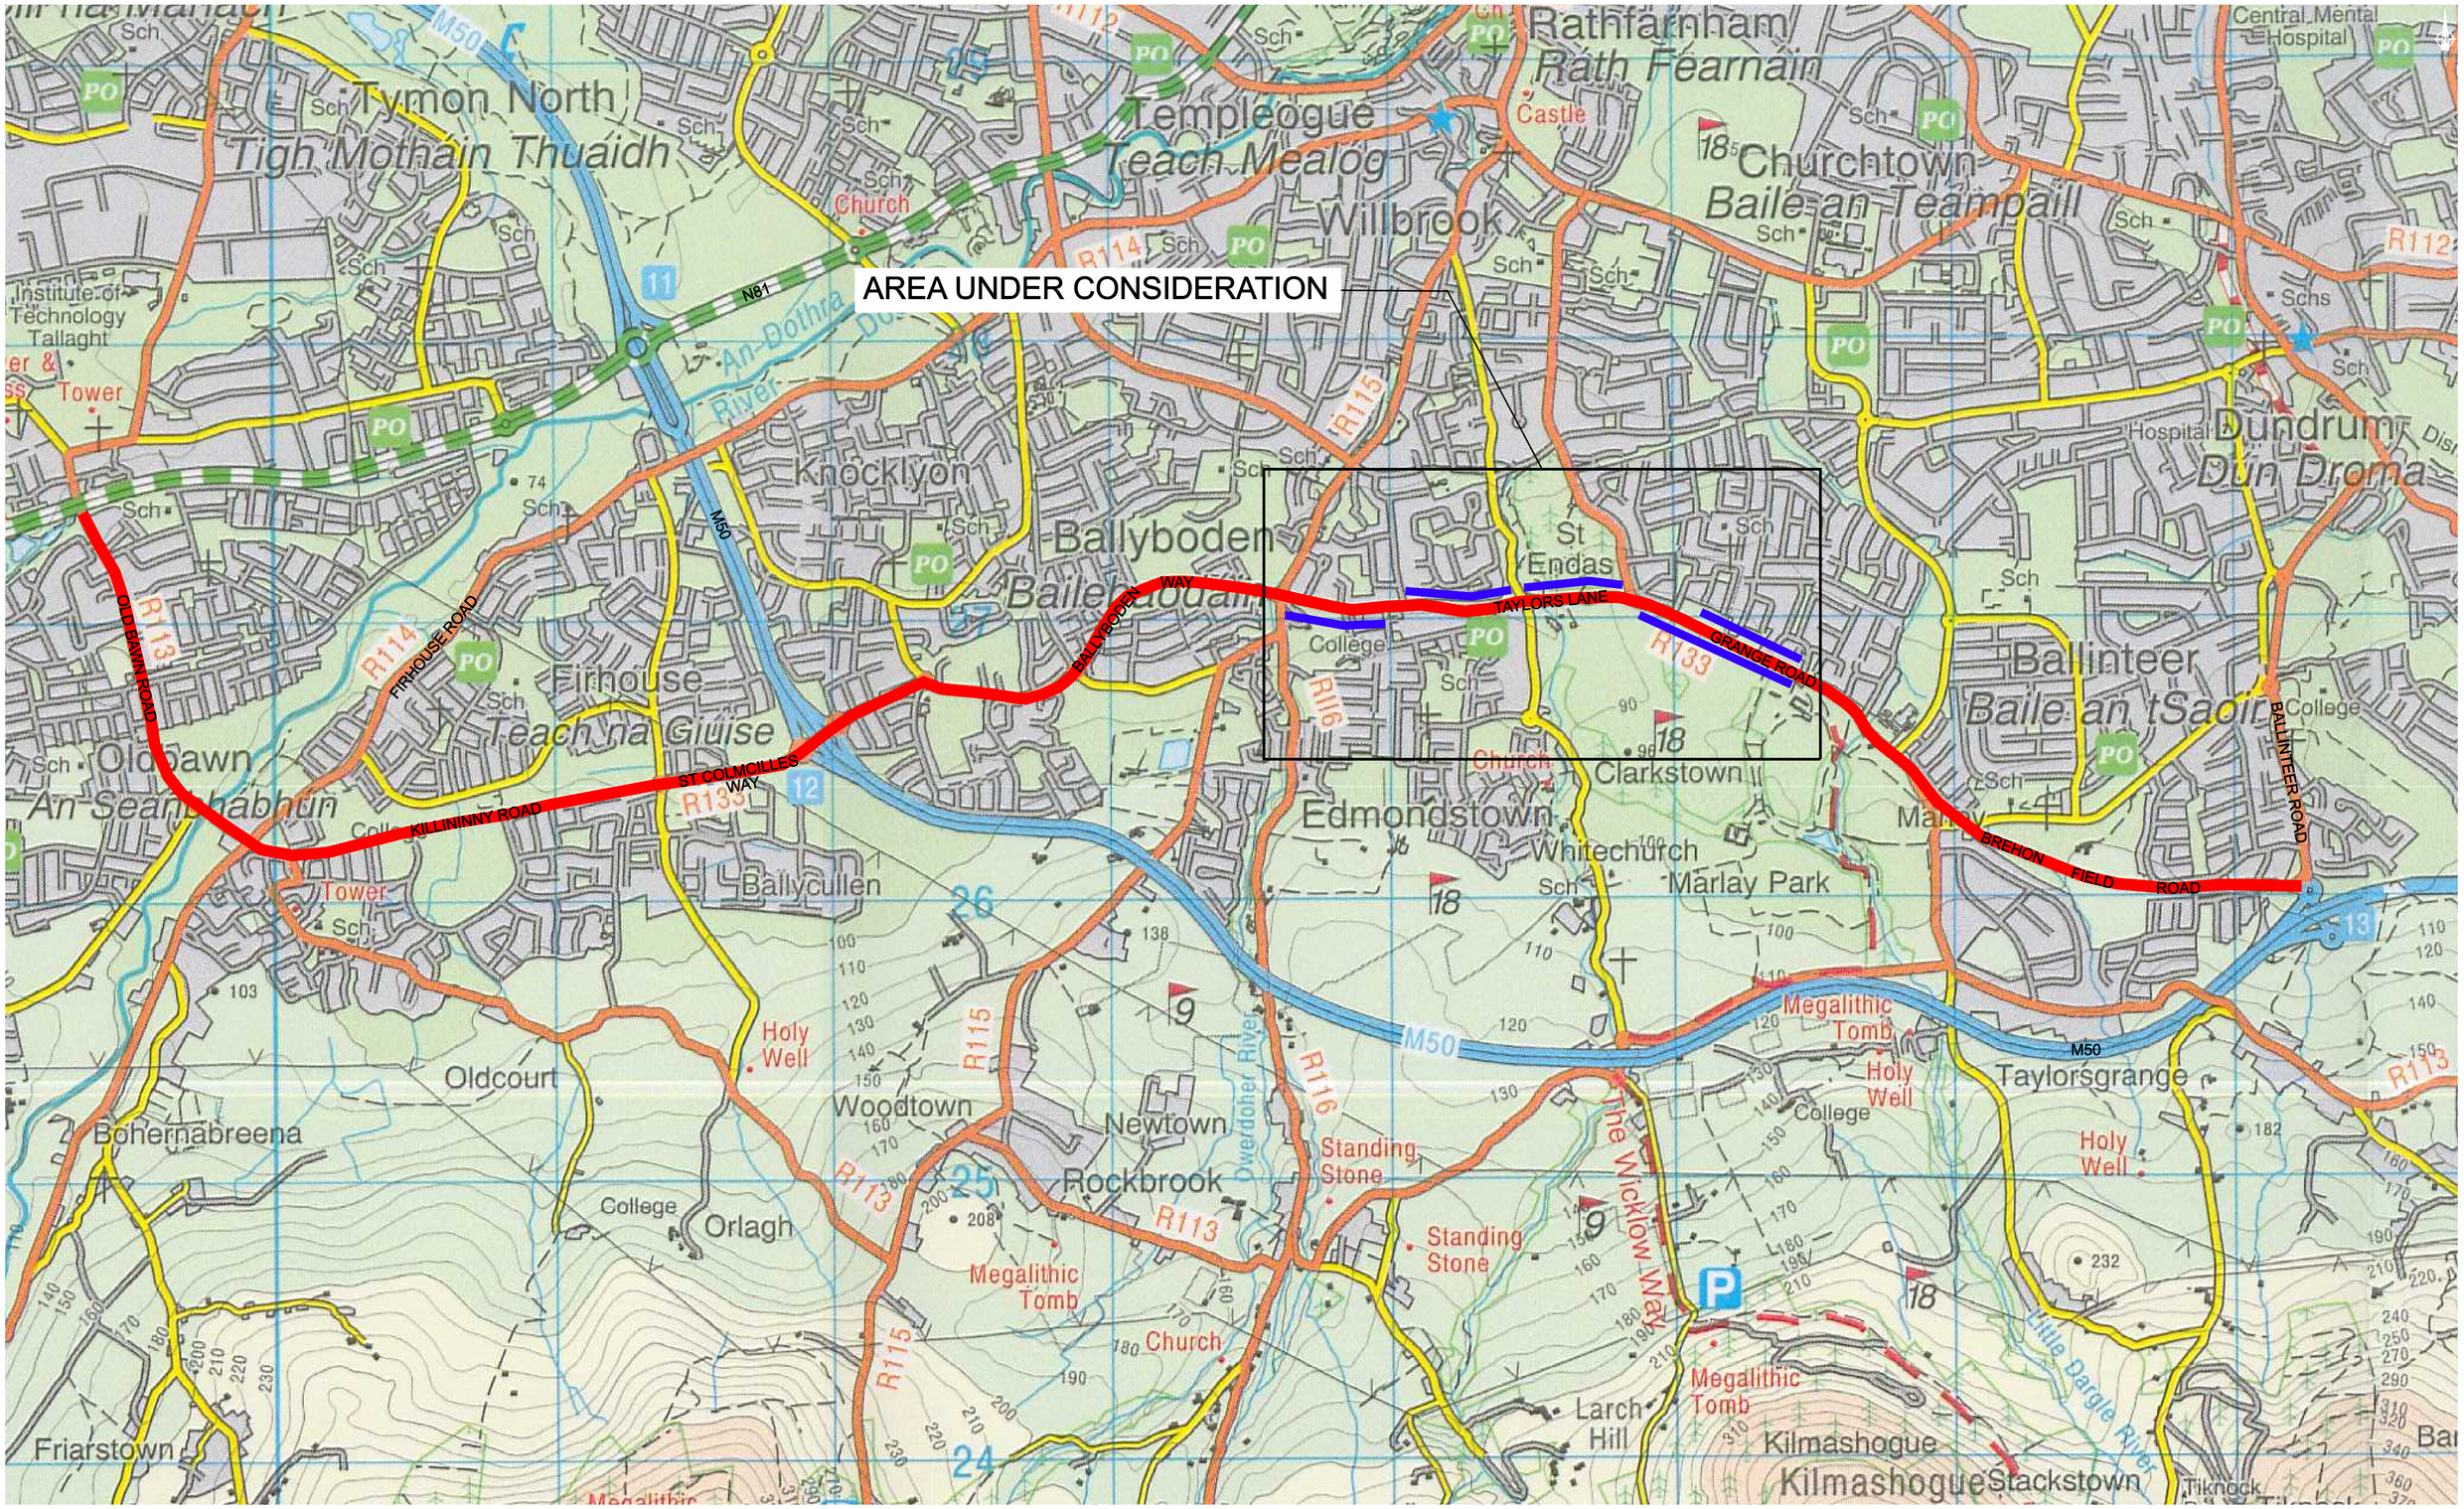

QUALITY NETWORK

Oifig Thionscadal an Ghréasán Bus

WorldCOM BUILDING
4th Floor,
Lower Erne Street,
Dublin 2.

Tel : + 353 (1) 6860100
Fax : +353 (1) 6860127

Web : www.dublincity.ie

F. COFFEY
DIRECTOR OF TRANSPORTATION & COUNTY ENGINEER, SOUTH DUBLIN COUNTY COUNCIL

C. de BURCA Chartered Engineer
PROJECT MANAGER, QBN PROJECT OFFICE

NDP NATIONAL DEVELOPMENT PLAN

NOTES

GREEN ROUTE

PROPOSED BUS LANE

No.	Revision	Date	By	Chk'd	App'd

Stage	Date	App'd
PRELIMINARY		
APPROVAL		
TENDER		
CONSTRUCTION		

Project Title

THE GREEN ROUTE

Drawing Title

Designed:		CAD File:	T_QBN_419	Sheet	1 OF 1
Drawn:	KMC	Job No:	T_QBN_419		
Checked:	ABK	Scale:	NTS	Drawing No:	T_QBN_419_DPD
Approved:	AG	Date:	JAN 2007	Rev:	