SITE AREA : 1.03 HA
(Infill Housing Site)

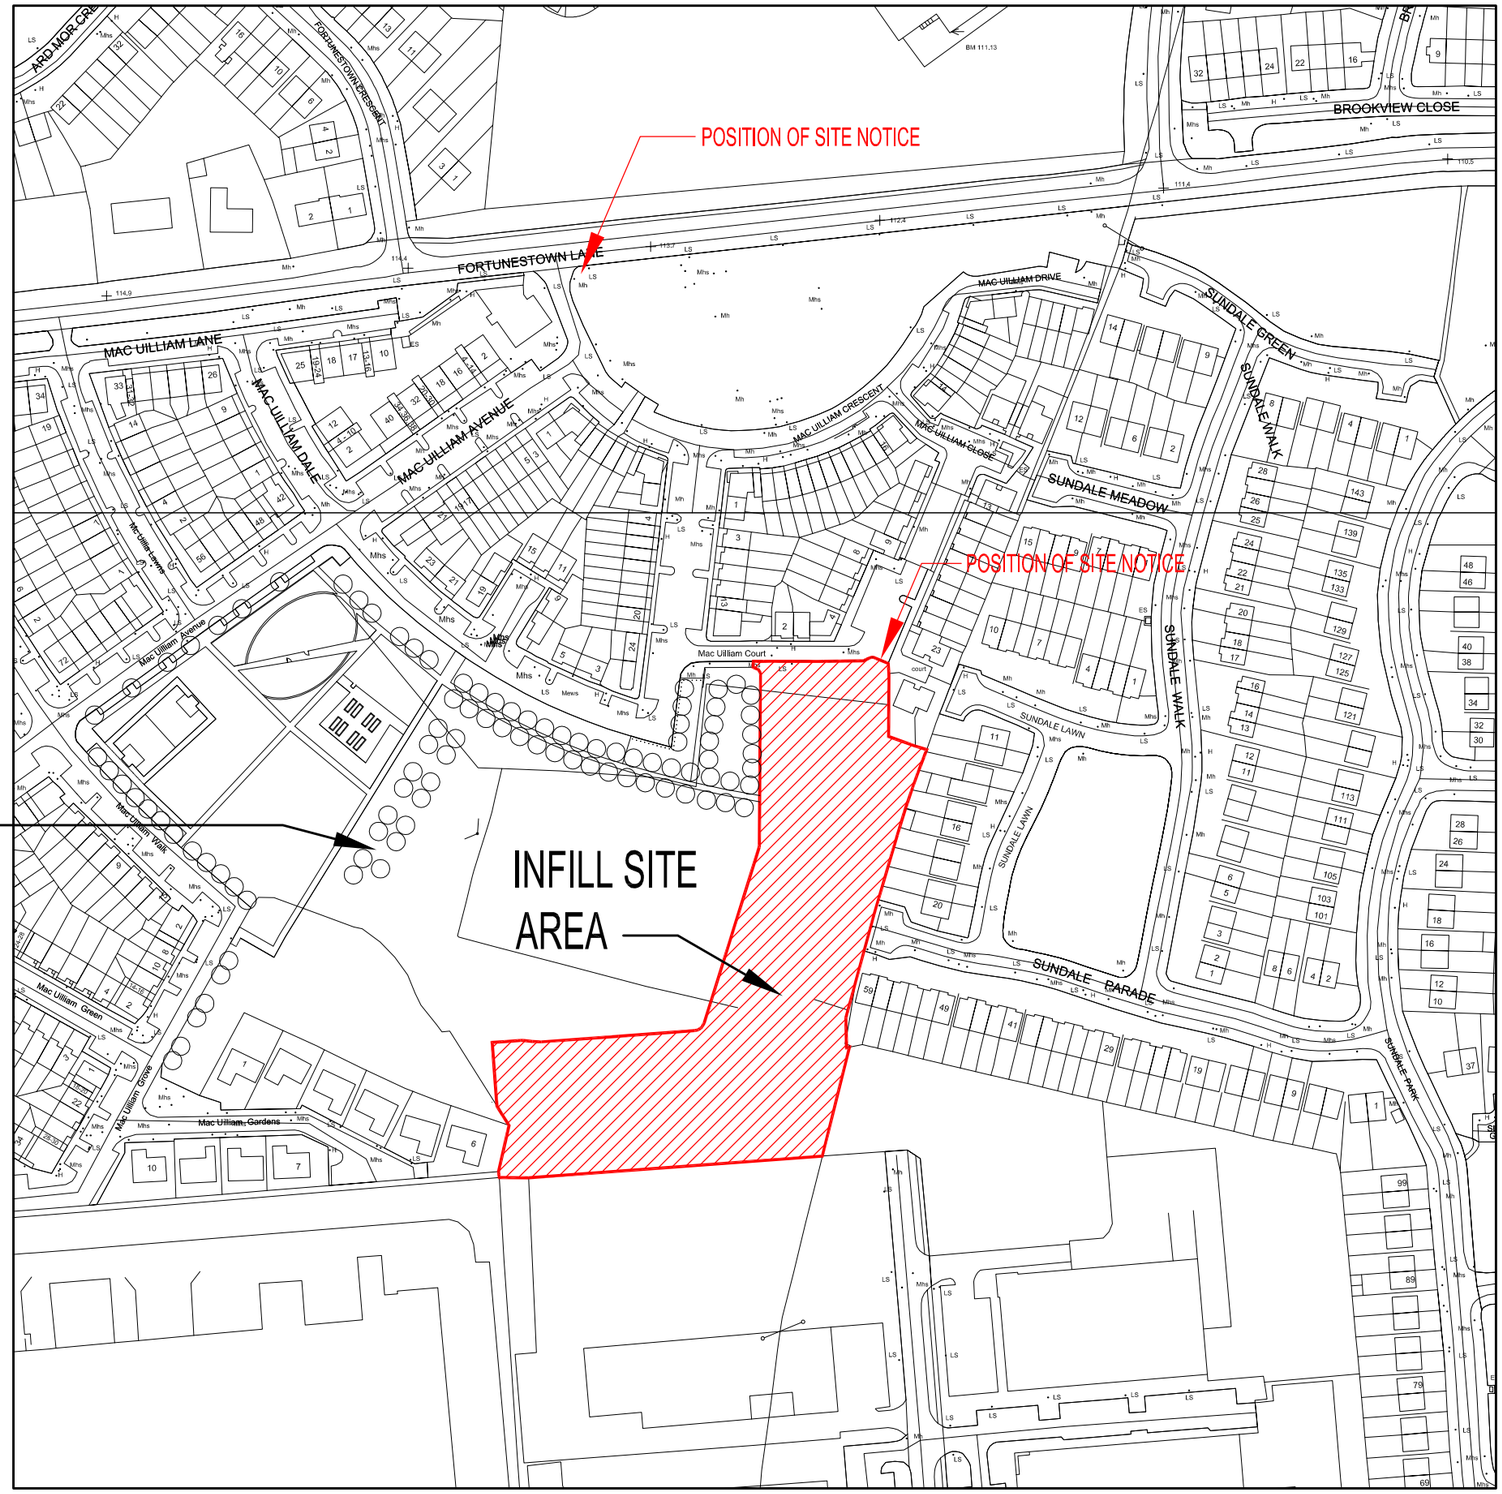

ANCILLARY WORKS TO IMPROVE EXISTING PUBLIC REALM WILL TAKE PLACE OUTSIDE THE INFILL SITE AREA.

MAC UILLIAM INFILL ,
FORTUNESTOWN LANE,
TALLAGHT,
DUBLIN 24.

PART 8 - DECEMBER 2013

Comhairle Contae Átha Cliath Theas
South Dublin County Council

ARCHITECTS' DEPARTMENT,
COUNTY HALL, TALLAGHT, DUBLIN 24
TEL: 01-414 9000, FAX: 01-414 9209

COUNTY ARCHITECT
EDDIE CONROY, B.Arch., M.Sc.Arch. FRIAI

No.	DATE	REVISION

SCALE:- 1:2000
DATE:- DEC 2013
DRAWN:- RH

PROJECT TITLE: INFILL HOUSING AT MAC UILLIAM
DRAWING TITLE: SITE LOCATION MAP
SENIOR ARCHITECT: PATRICK DE ROE
PROJECT ARCHITECT:

DRAWING. NO: 13027-P-01
REV.