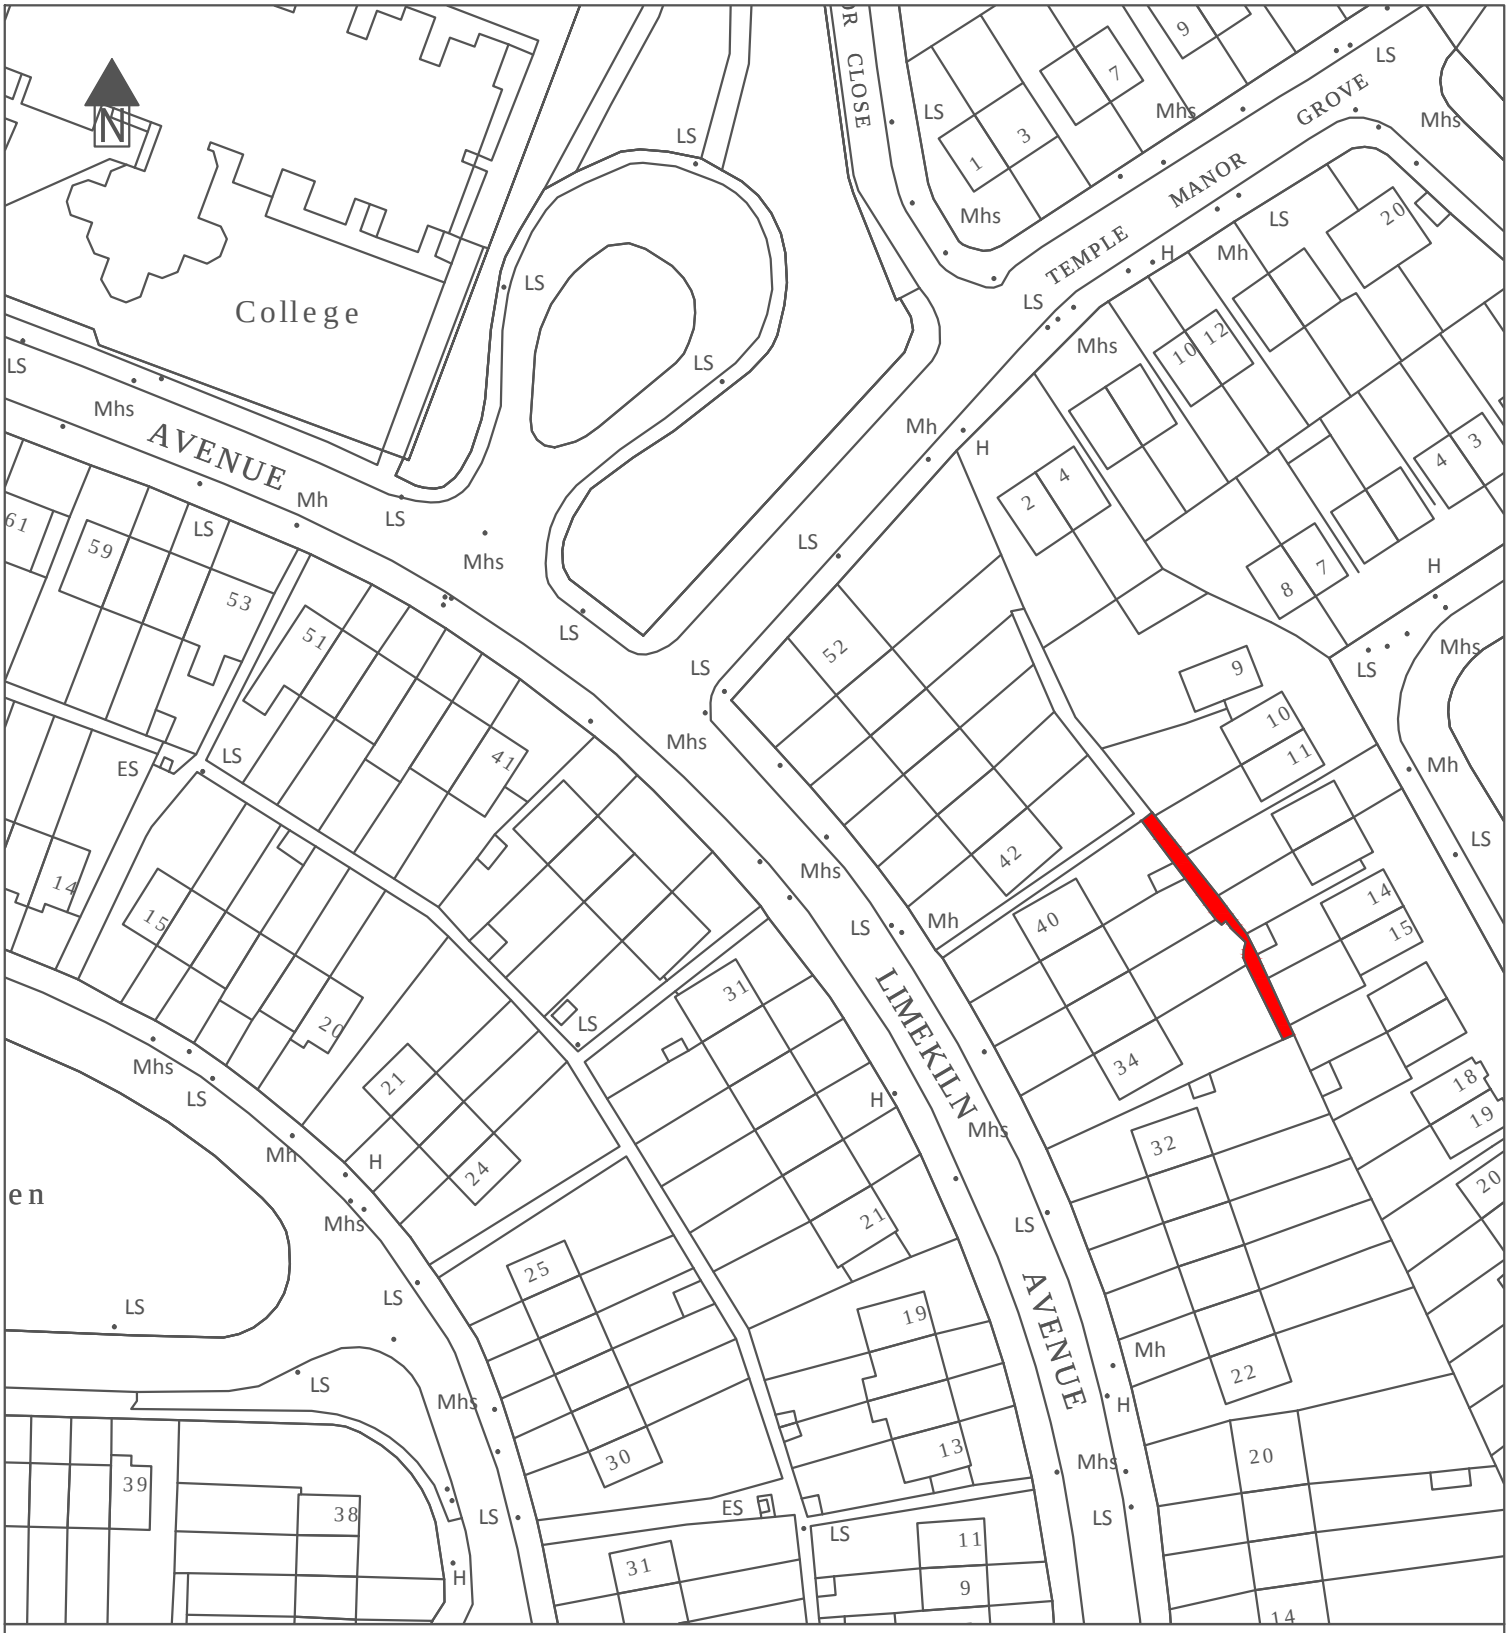

This map is certified to be generated by South Dublin County Council from Ordnance Survey Digital Map Data reproduced under OSi Licence number : -2014/23/CCMA/SouthDublinCountyCouncil. Unauthorised reproduction infringes Ordnance Survey Ireland and Government of Ireland copyright. © Ordnance Survey Ireland, 2014.

Comhairle Contae Átha Cliath Theas
South Dublin County County Council
Roads Department

E. Taaffe. Director of Land Use, Planning And Transportation

EXTINGUISHMENT OF PUBLIC RIGHT OF WAY

Public Right of Way to be extinguished shown shaded red:-

To the rear of No. 34, 36, 38 & 40 Limekiln Avenue, Walkinstown, Dublin 12.

DATE	FEBRUARY 2014
O.S. SHEET	3327-19
FILE REF	
DRAWN BY	B. Mac Neill
SCALE	1:1000 @ A4
DRAWING NO	RE 1122