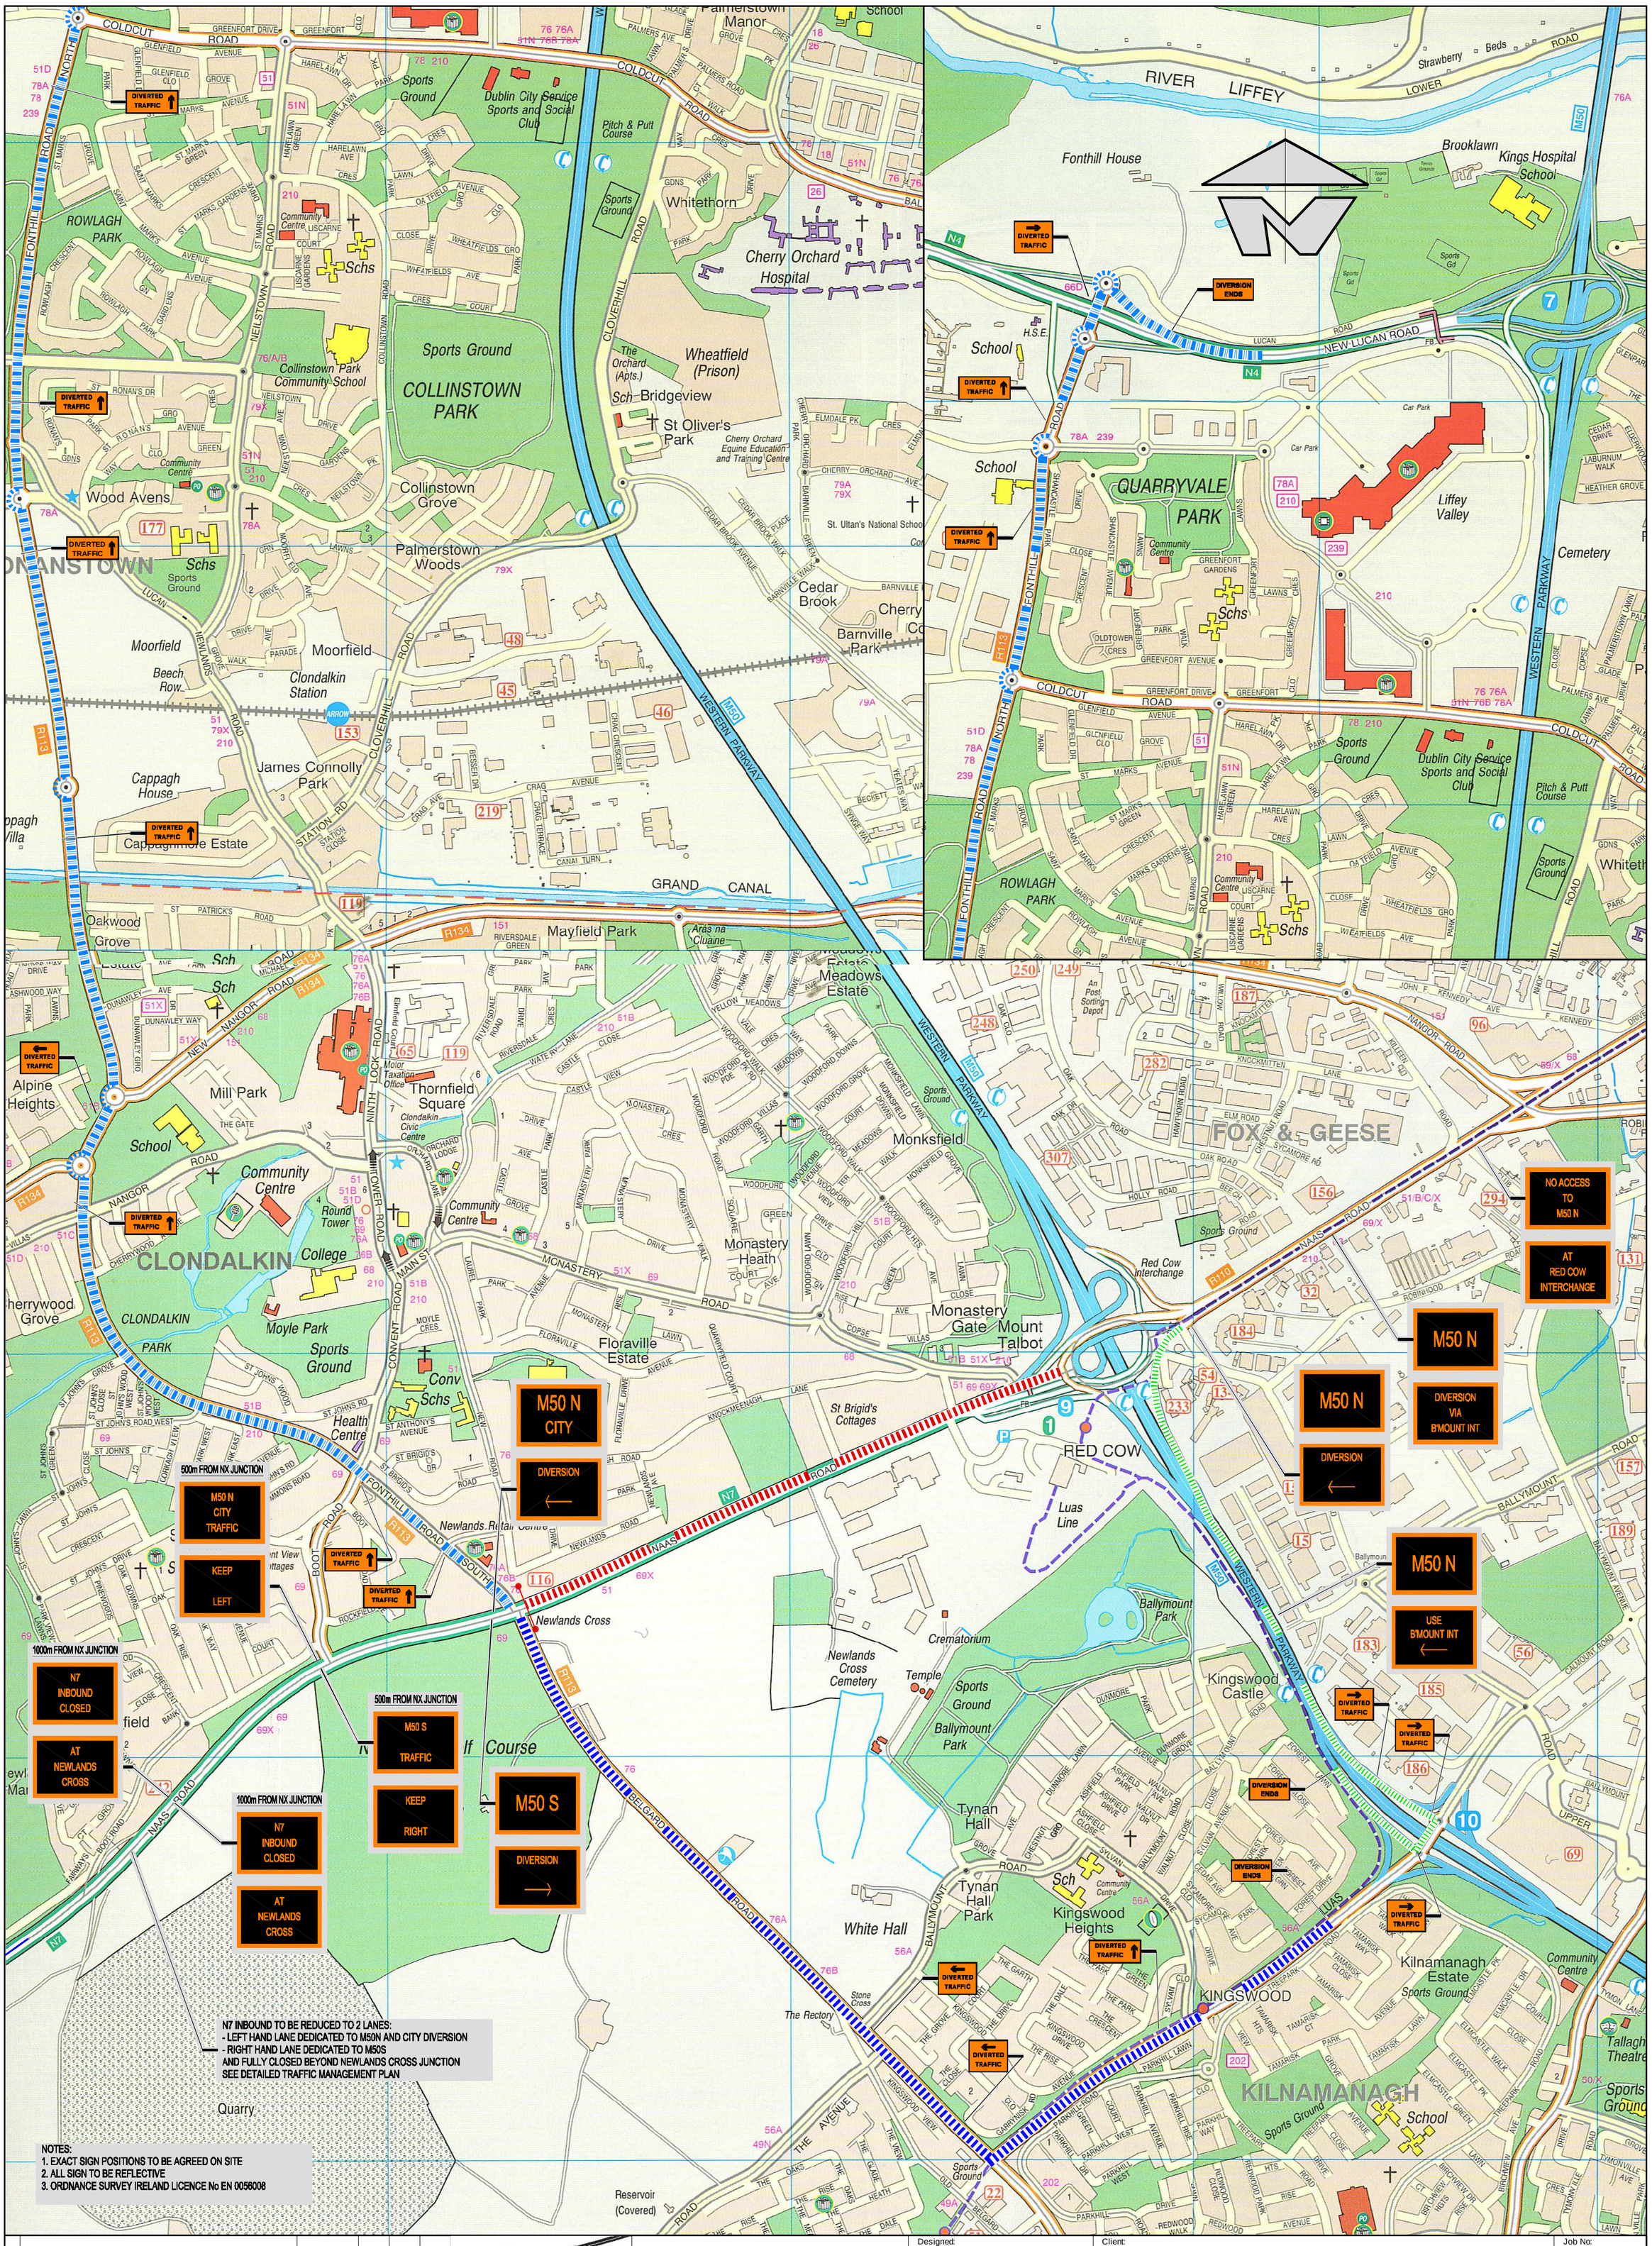

No.	Revision	Date	By	Chk'd	App'd

Stage	Date	App'd
PRELIMINARY		
APPROVAL		
TENDER		
CONSTRUCTION		

Traffic Management Services
Dublin - Cork - Cavan

SIAC ferrovial M50 JV
ferrovial-Agromaft & SIAC Construction

Unit 1a,
Cavan Enterprise Centre, Killygary,
Dublin Road, Cavan Town,
Co. Cavan, Ireland.
Tel: 353 49 555 97 97
Fax: 353 49 555 98 10
Web: www.trafficms.com
Email: andrewv@trafficms.com

Designed:	RW
Drawn:	RW
Checked:	AV
Approved:	AV
CAD File:	06 D599 R1.0.dwg
Scale:	AS SHOWN @ A1
Date:	09/05/2008

Client: **SIAC ferrovial M50 JV**

Project Title: **M50 UPGRADE SCHEME - CONTRACT 1**

Drawing Title: NEWLAND CROSS JUNCTION
N7 INBOUND FULL CLOSURE
PROPOSED DIVERION ROUTES FOR M50 AND CITY

Job No: 06.04

TMS Drawing No: 06 D599

M50 JV Drawing No: 085/23.2.5/1050

Rev: 1