Ordnance Survey Ireland data reproduced under OSi Licence number 2015/23.CCMA/SouthDublinCountyCouncil
Unlicensed reproduction infringes Ordnance Survey Ireland and Government of Ireland copyright.
© Ordnance Survey Ireland, 2015

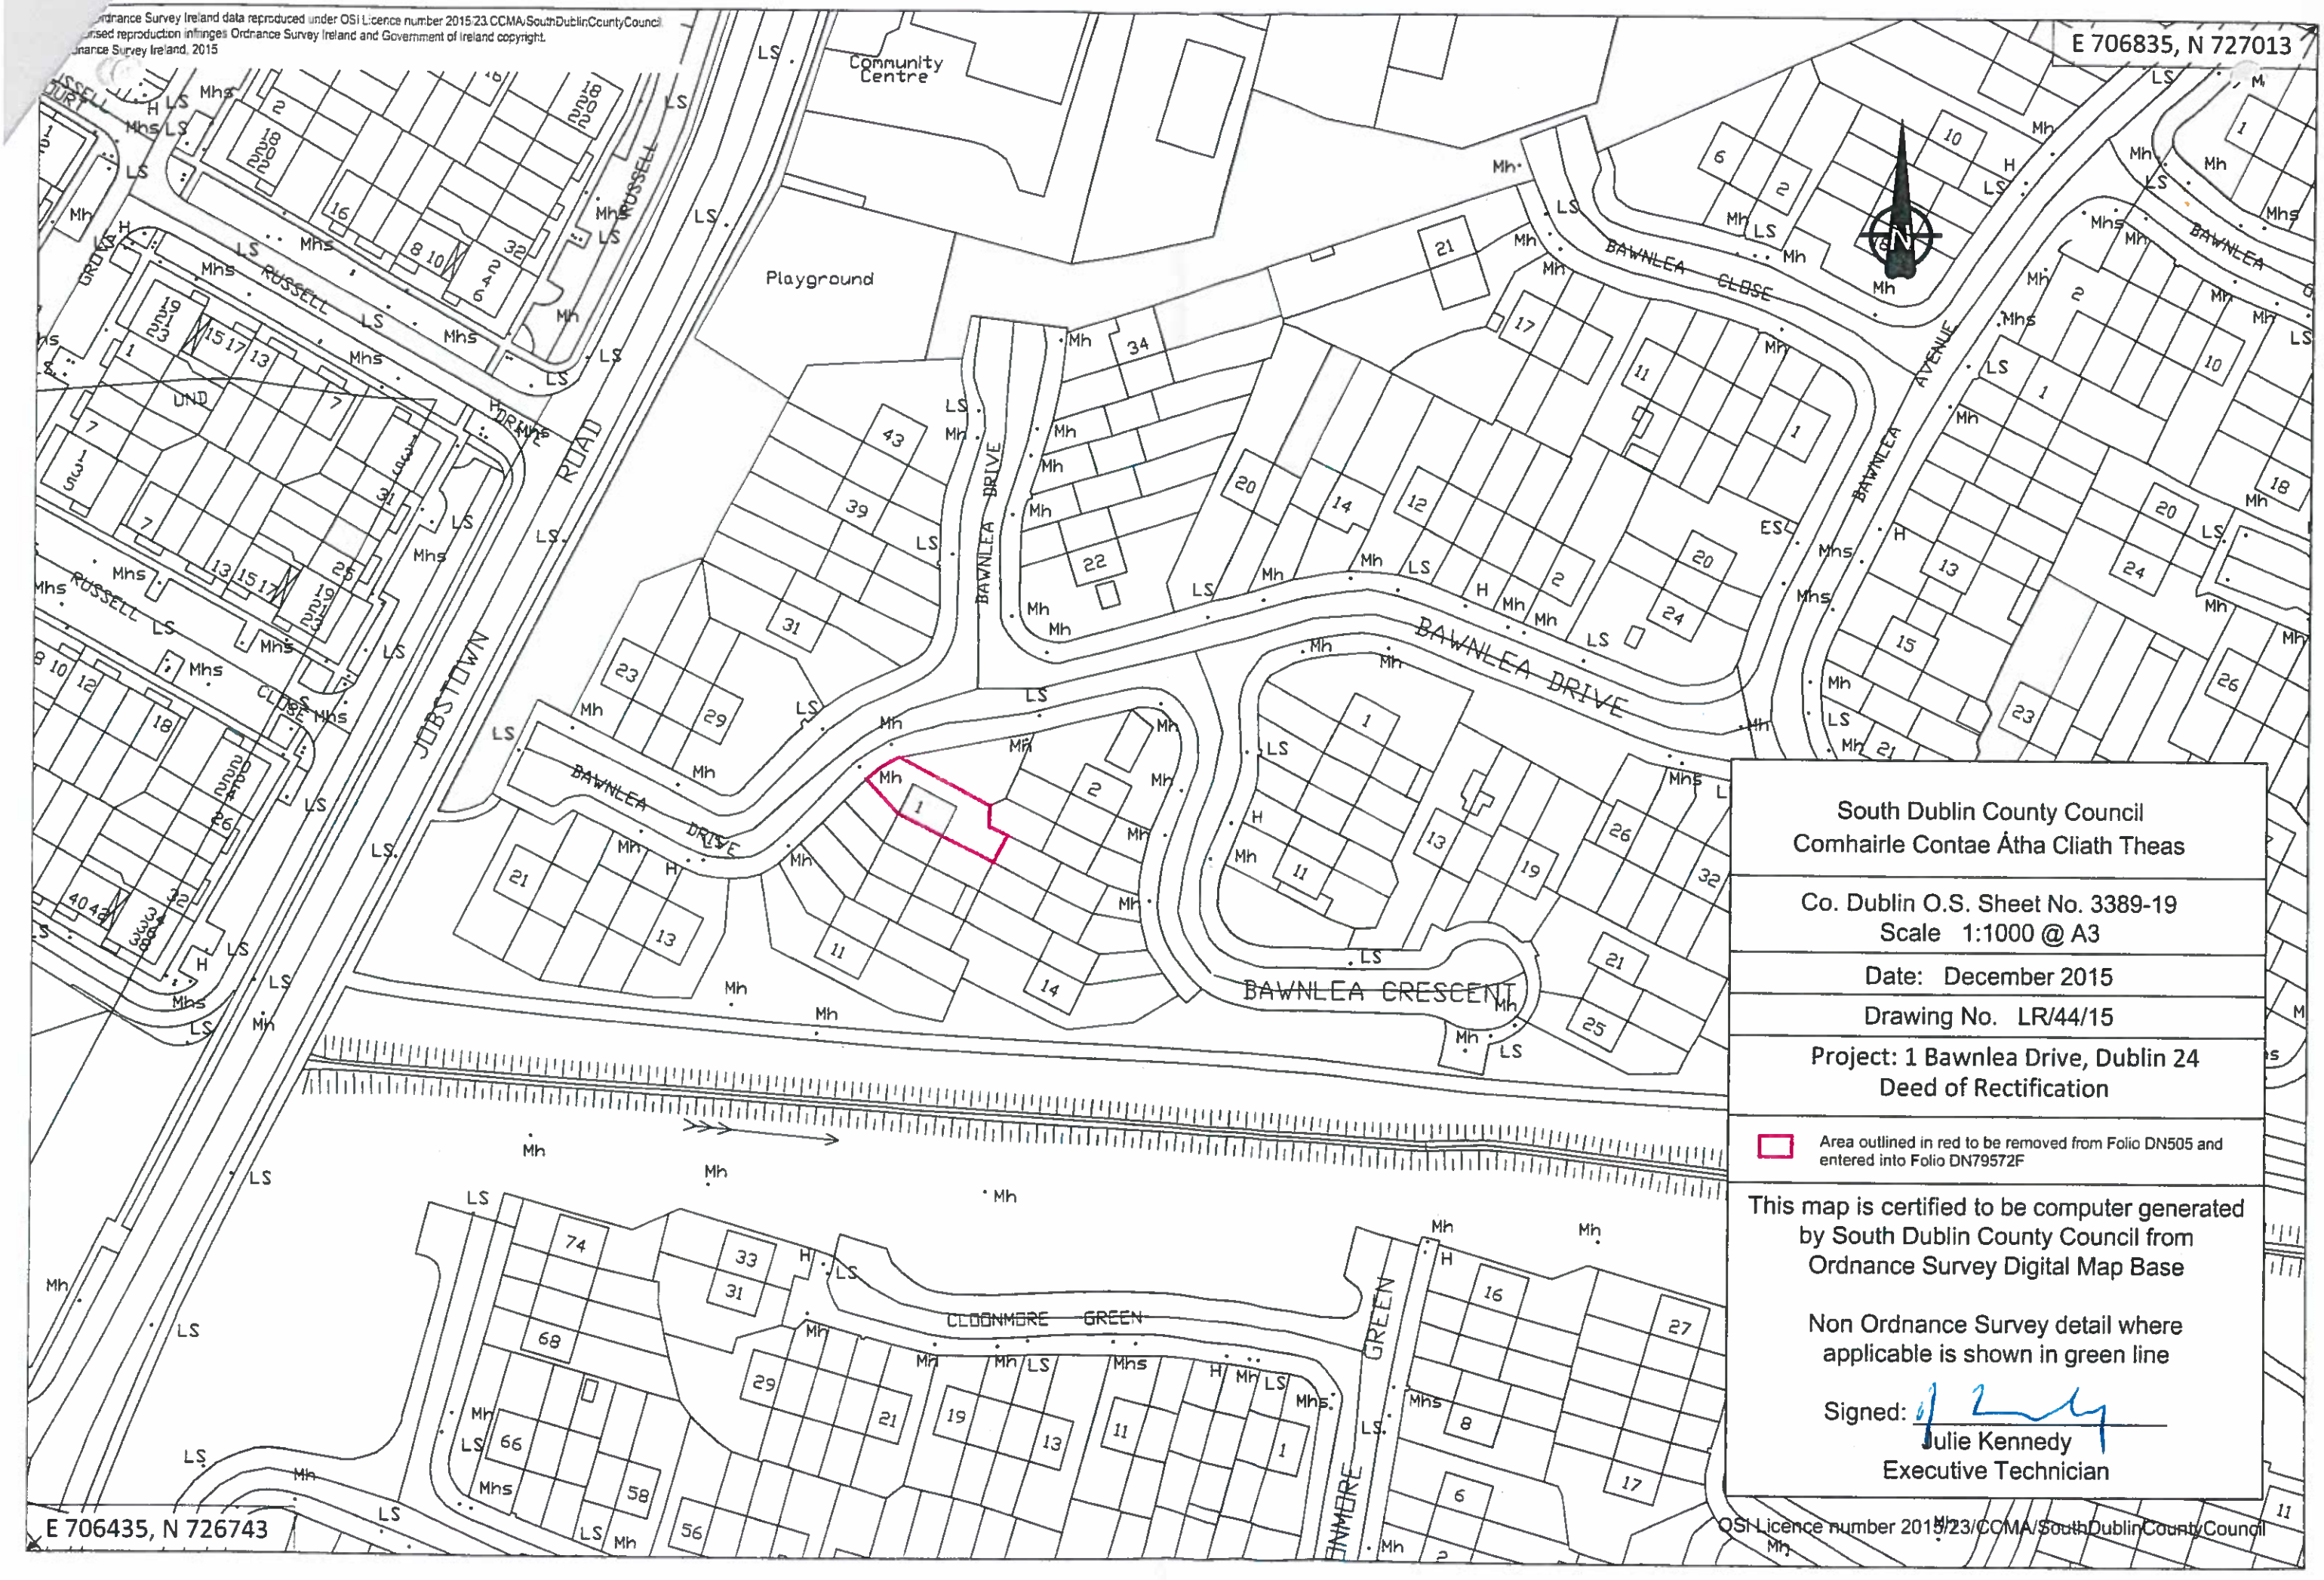


South Dublin County Council
Comhairle Contae Átha Cliath Theas

Co. Dublin O.S. Sheet No. 3389-19
Scale 1:1000 @ A3

Date: December 2015

Drawing No. LR/44/15

Project: 1 Bawnlea Drive, Dublin 24
Deed of Rectification

Area outlined in red to be removed from Folio DN505 and entered into Folio DN79572F

This map is certified to be computer generated by South Dublin County Council from Ordnance Survey Digital Map Base

Non Ordnance Survey detail where applicable is shown in green line

Signed:
Julie Kennedy
Executive Technician

OSi Licence number 2015/23/CCMA/SouthDublinCountyCouncil